




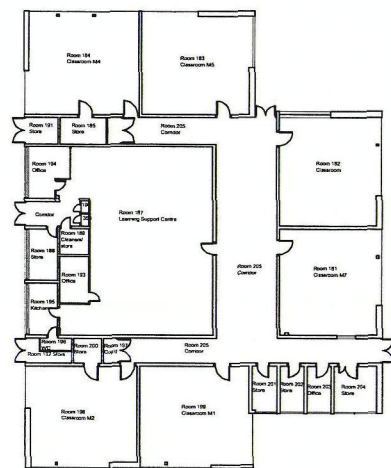


Maths Block (Ground Floor)

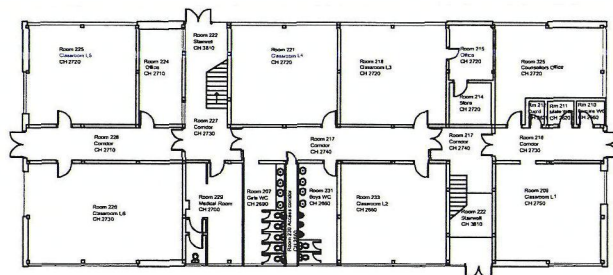


Languages Block (Ground Floor)

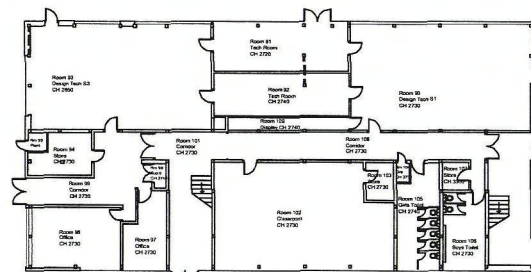



Main Block (Ground Floor)

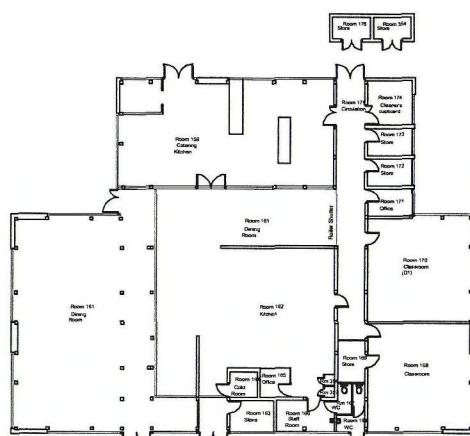

Kitchen/Dining (Ground Floor)

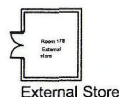

External Store

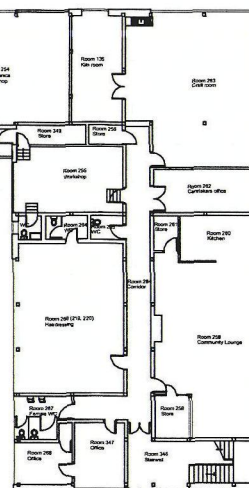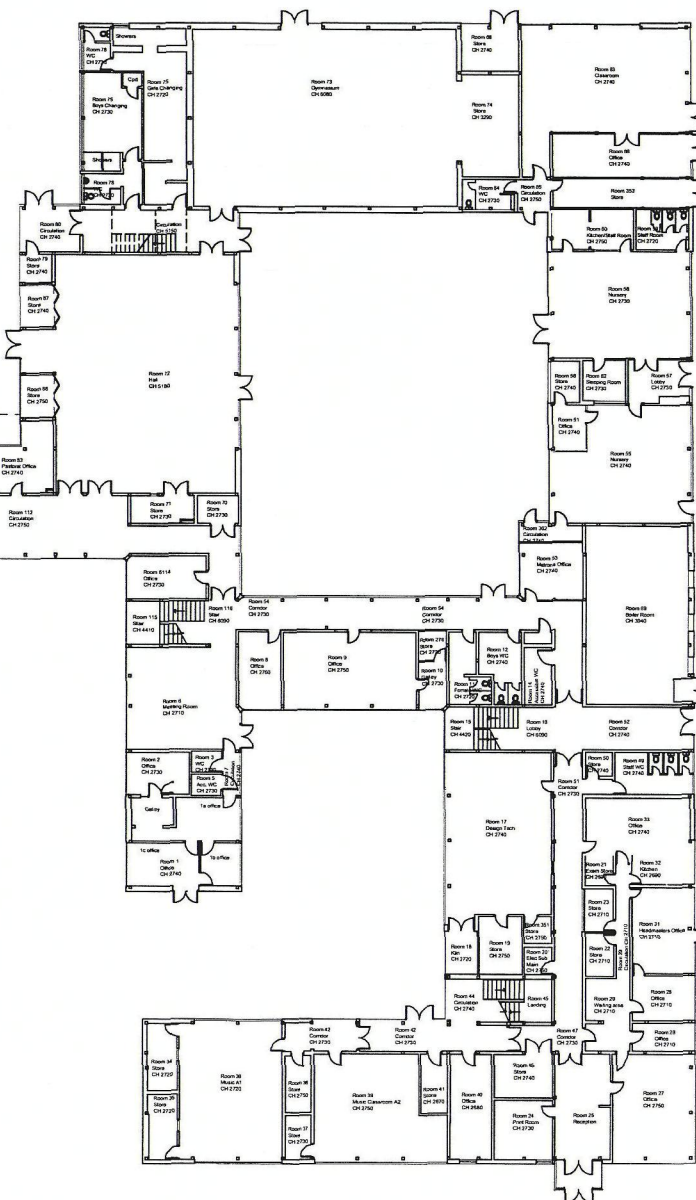


Community Block (Ground Floor)

VALID APPLICATION
24 DEC 2010
DIRECTOR OF ENVIRONMENT
HAMPSHIRE COUNTY COUNCIL

HAVANT BOROUGH COUNCIL
14 JAN 2011
RECEIVED

Swimming Pool

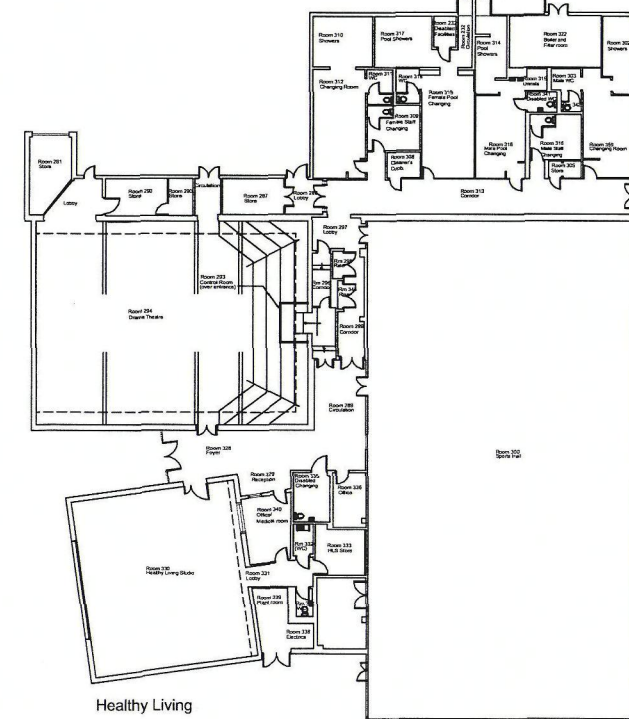

Sports Block (Ground Floor)

Healthy Living

Planning



Property, Business and Regulatory Services,
Three Minsters House,
76 High Street, Winchester SO23 8UL.
tel: (01962) 847801

Notes	
1 This drawing is © copyright Hampshire County Council 2009. No unauthorised reproduction permitted. All rights reserved.	3 This map is reproduced from Ordnance Survey material with the permission of Ordnance Survey on behalf of the controller of Her Majesty's Stationery Office © Crown Copyright. Unauthorised reproduction infringes Crown Copyright and may lead to prosecution or civil proceedings. (100019180), (2009)
2 No dimensions are to be scaled from this drawing	

rev	description	date	by

PROJECT Havant Academy Wakeford Way, West Leigh		SHEET CONTENTS Existing Plans Ground Floor	
SCALE 1:500 @ A3	DATE Sept 2010	DRAWN. ARCTCH	DRAWING No. P9076-112
		FILE REF. P9076-105	REVISION -