REFUSE

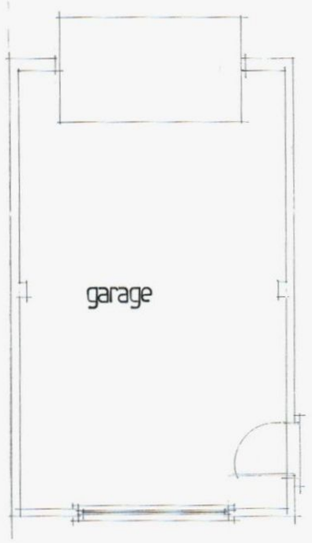

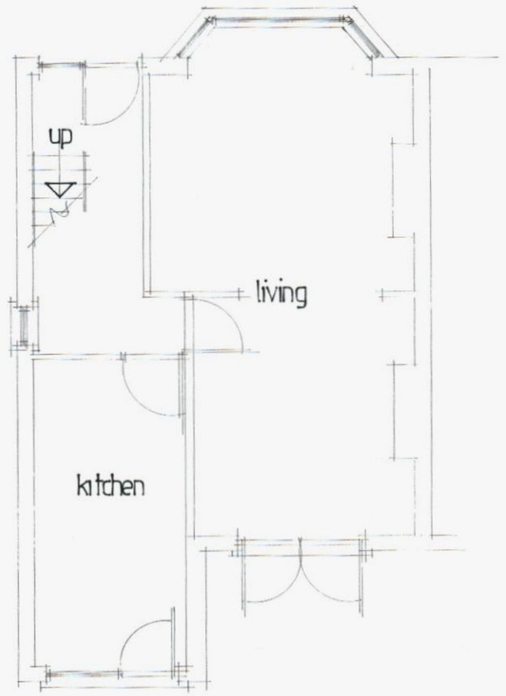

ground floor

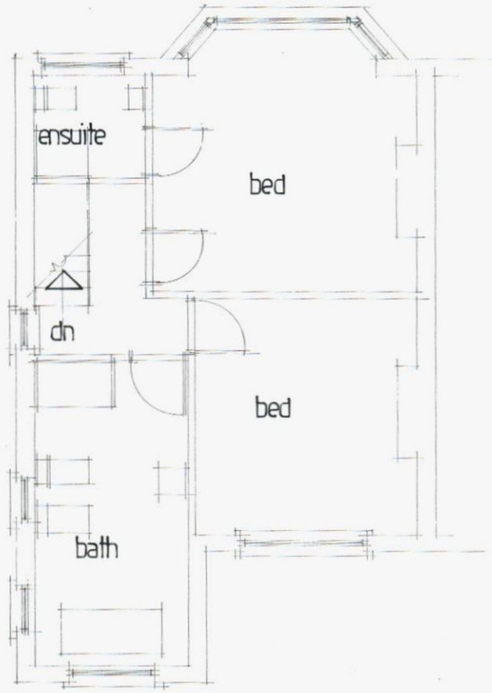

first floor

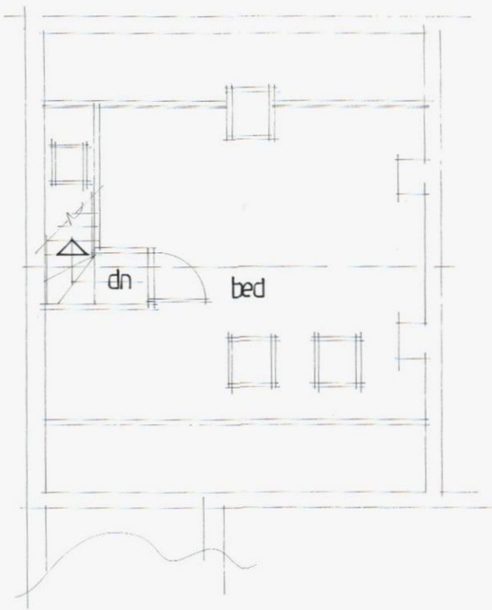

loft



rear



side



front

Note:
All dimensions must be checked on site and not scaled from this drawing.
EXCEPT FOR LOCAL AUTHORITY PLANNING PURPOSES.

A		
	Date	Revision

© copyright

THORNS-YOUNG
ARCHITECTURAL

THORNS - YOUNG LTD.
233 London Road, North End, Portsmouth. PO2 9AQ
Tel: (0)23 9267 2883 Fax: (0)23 9266 3457

Client
MS. R. GERLACH

Job Title
11, MAYLANDS ROAD
BEDHAMPTON
HAVANT

Drawing Title
EXISTING PLANS AND ELEVATIONS

HAVANT BOROUGH COUNCIL
16 JUN 2011
RECEIVED

Scale 1:50 & 1:100

Date MAY 2011 | Drawn by JMC

Drg. No. 4058 : 11 : 1 | Rev.

MERCURY GRAPHICS 537451

ARCHITECTURAL