
FIRST FLOOR ADDITION 124, HAVANT ROAD,

FOR MR & MRS M. TAYLOR. HAYLING ISLAND, HANTS.

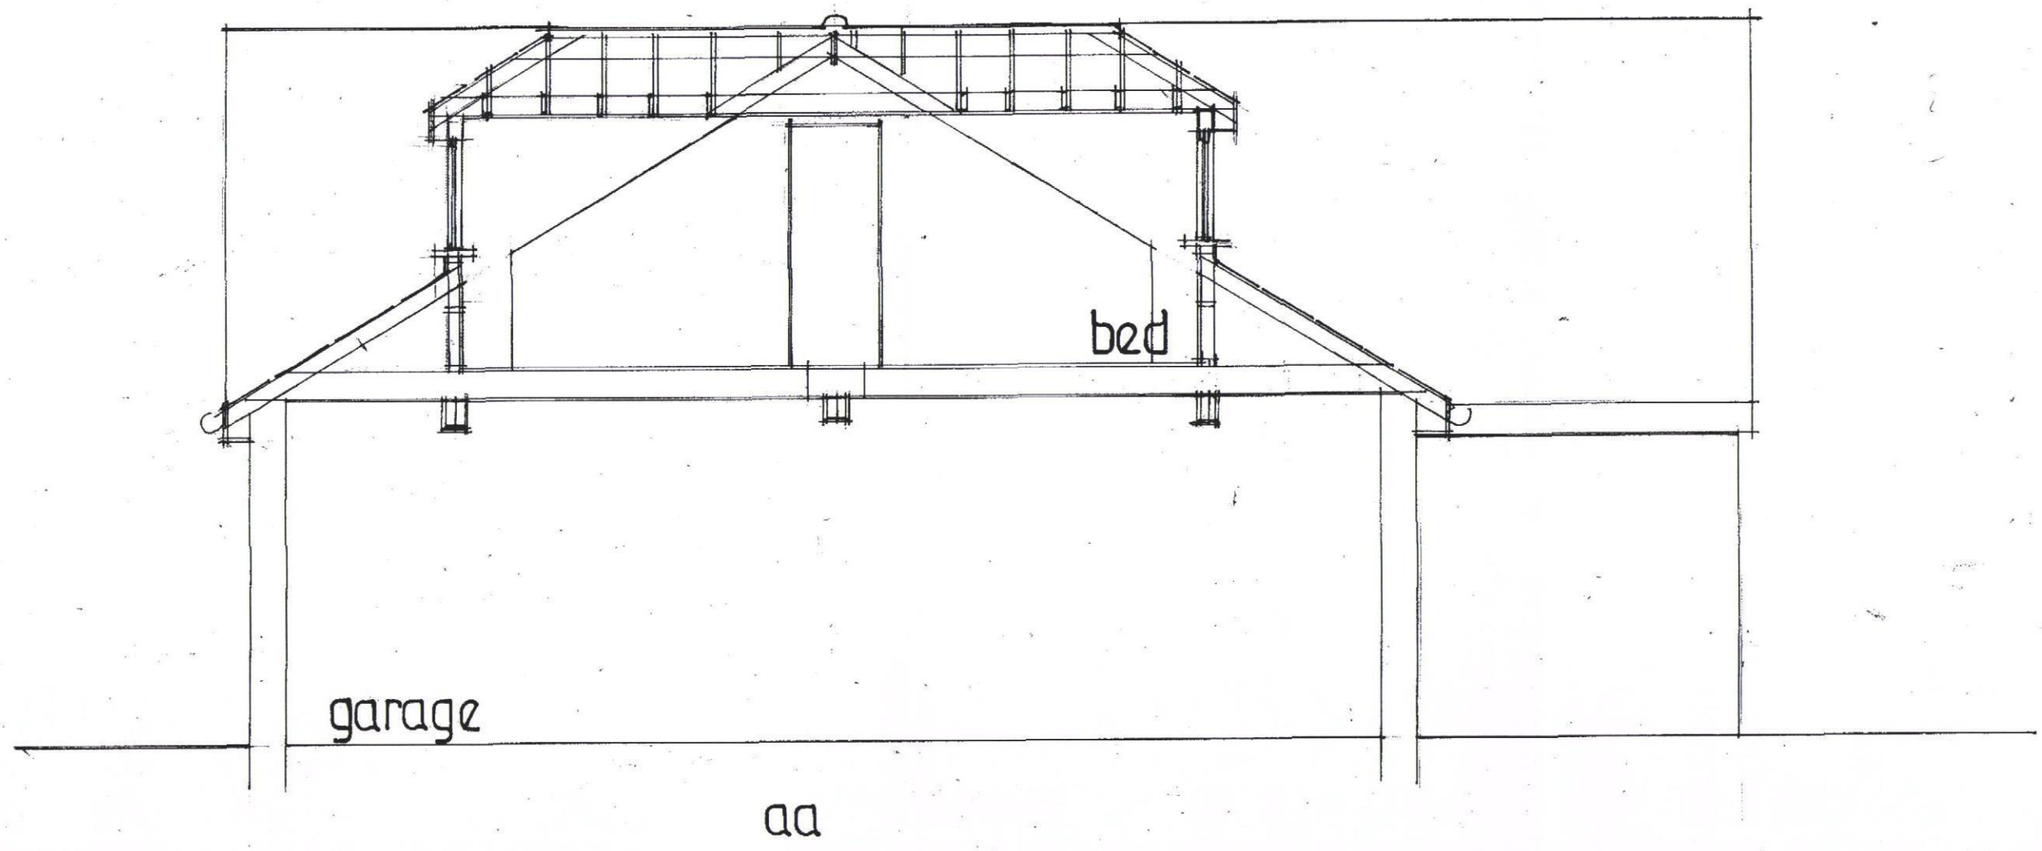

date jan 2010

scale 1·50

PETER J. WALKER MRICS
CHARTERED SURVEYOR
182 SEAFRONT, HAYLING ISLAND,
PO11 9 AN.

TEL: 02392 467571