

NOTES

ALL DIMENSIONS TO BE CHECKED ON SITE BY THE CONTRACTOR BEFORE FABRICATION AND ERECTION.
FIGURED DIMENSIONS TO BE TAKEN IN PREFERENCE TO SCALED DIMENSIONS.
THIS DRAWING IS THE COPYRIGHT OF THE ARCHITECTS AND MUST NOT BE REPRODUCED OR USED WITHOUT THEIR EXPRESS CONSENT
ELECTRONIC ISSUE OF THIS DRAWING TO BE CONFIRMED BY PAPER HARD COPY ONLY.

REVISION D:-
BIN STORE AMMENDED TO INCLUDE NEW SUB-STATION, BICYCLE STORE MOVED.

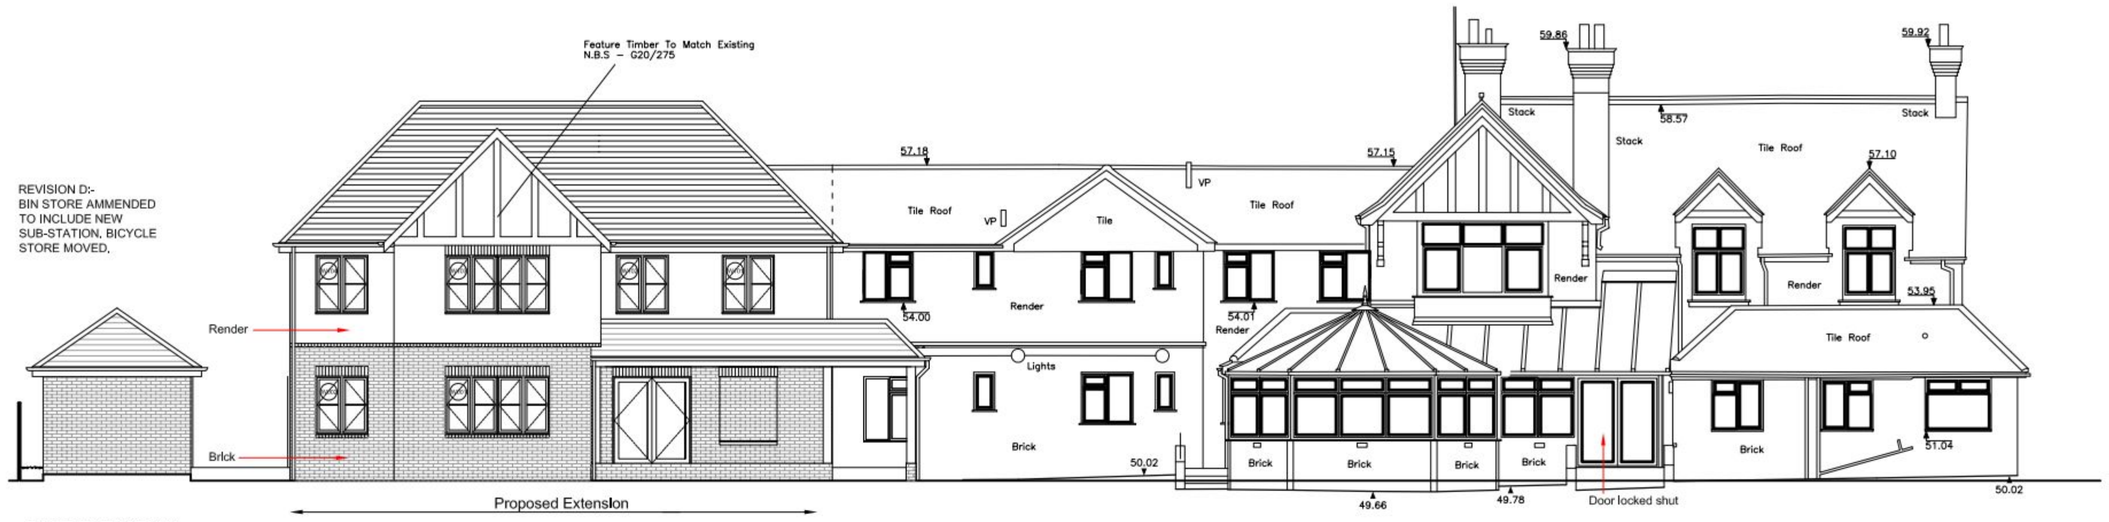


EAST ELEVATION

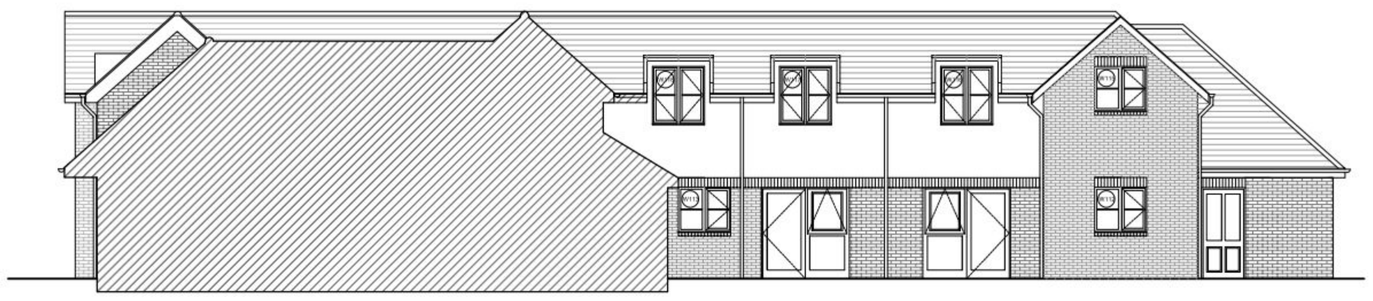

EAST COURTYARD (SECTION/ELEVATION A-A)

PERMIT

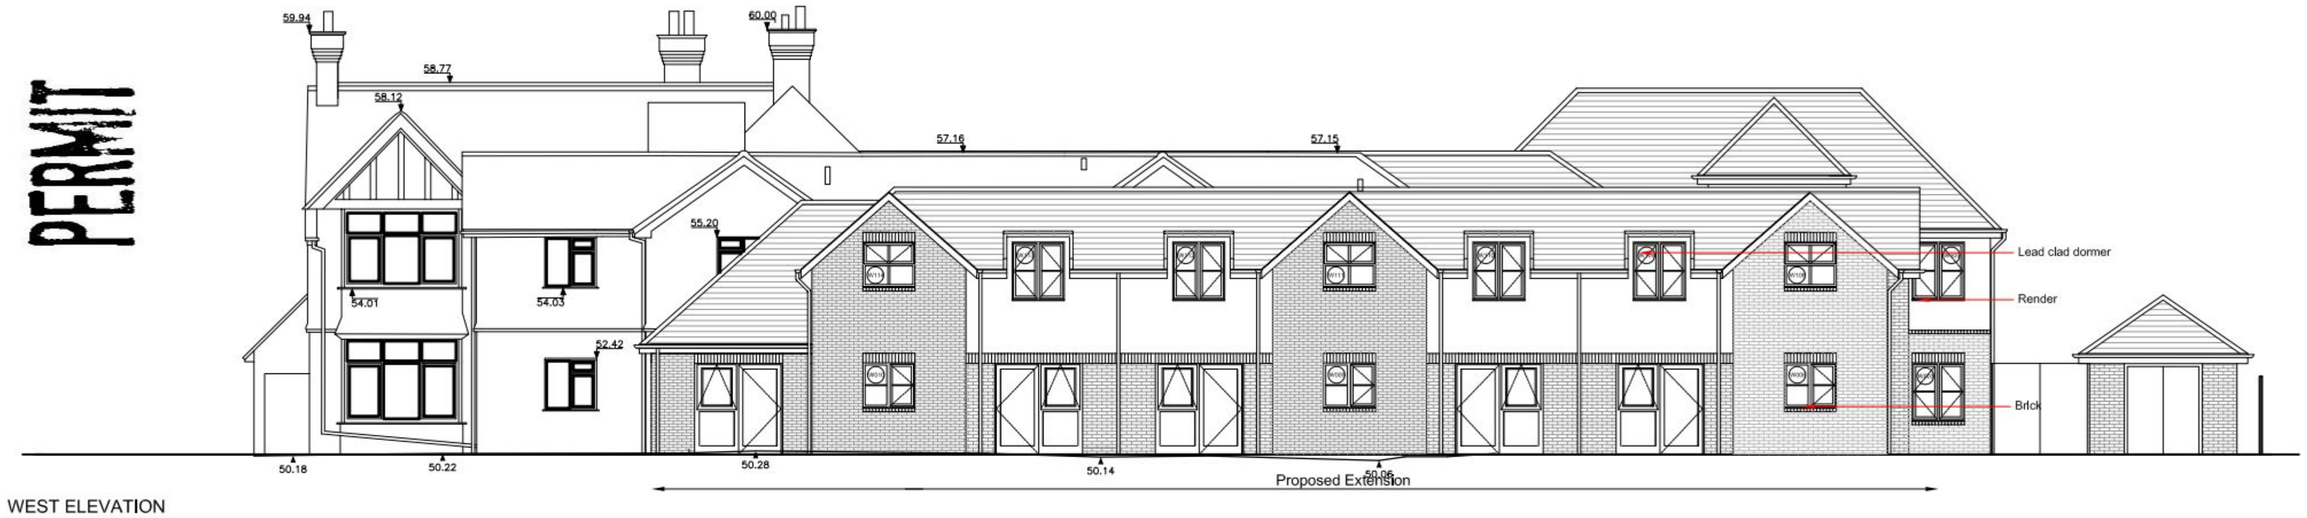


WEST ELEVATION




REVISION D:-
BIN STORE AMMENDED TO INCLUDE NEW SUB-STATION, BICYCLE STORE MOVED.

BIN STORE SOUTH ELEVATION

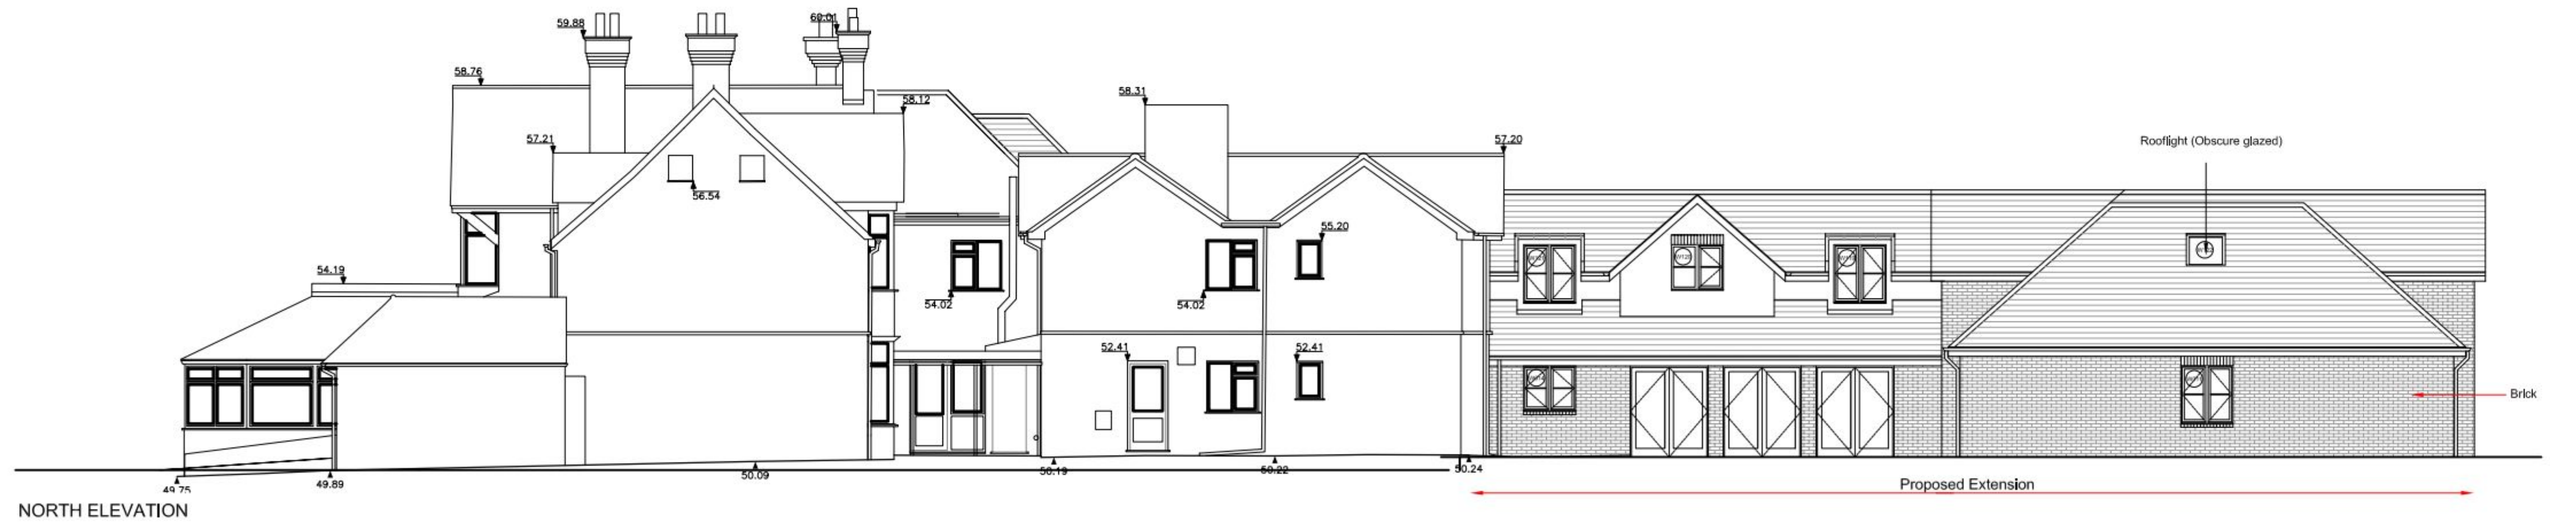


NORTH ELEVATION

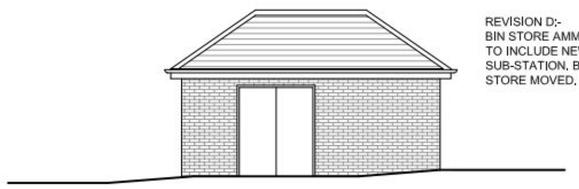


REVISION D:-
BIN STORE AMMENDED TO INCLUDE NEW SUB-STATION, BICYCLE STORE MOVED.


BIN STORE NORTH ELEVATION

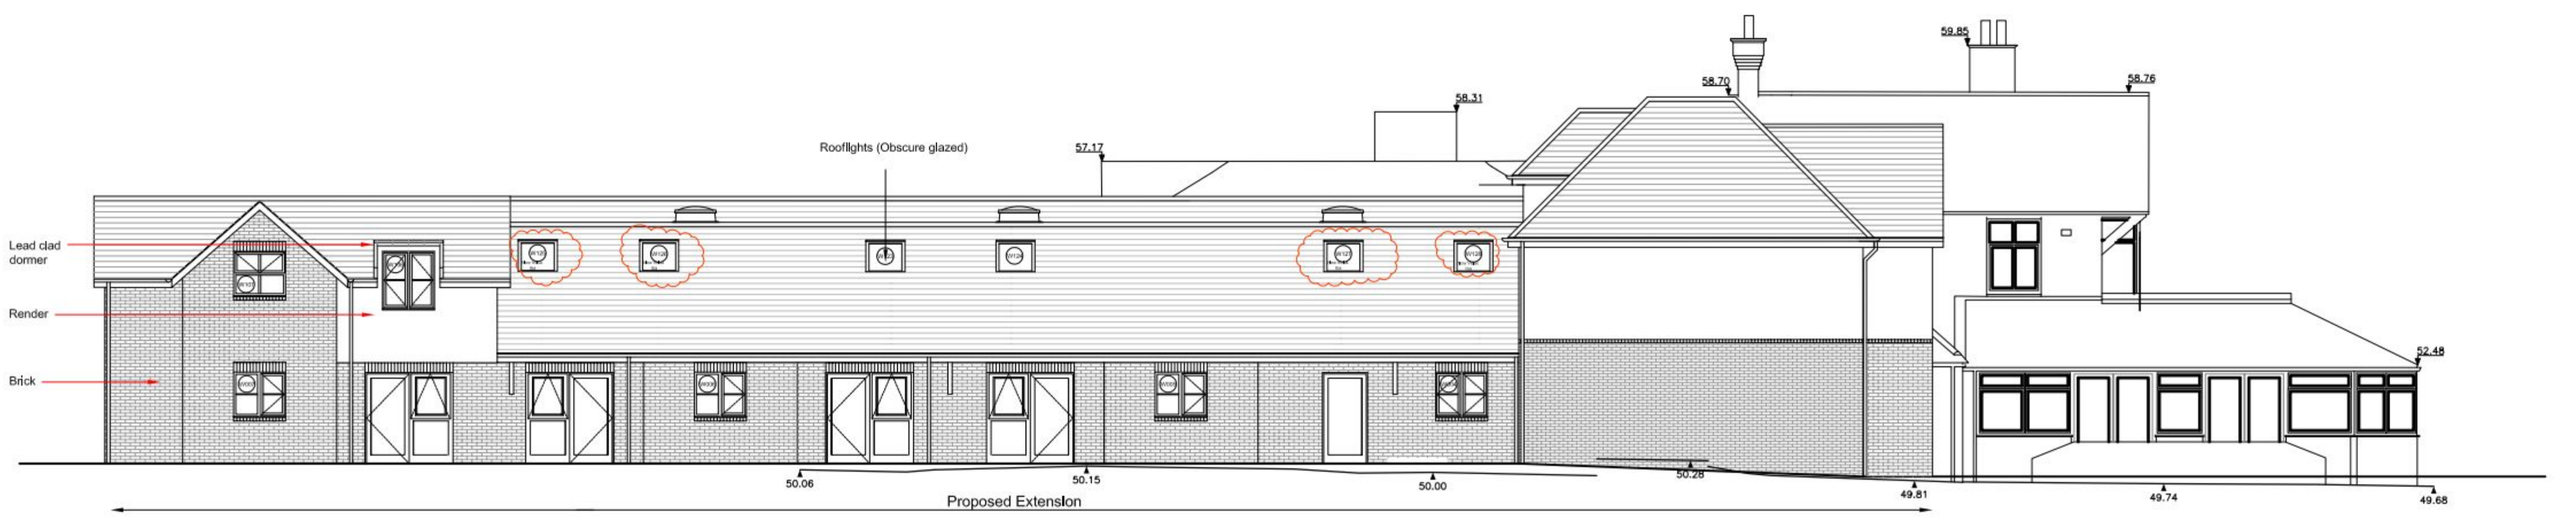

SOUTH ELEVATION

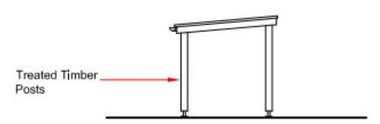

BIKE STORE EAST ELEVATION

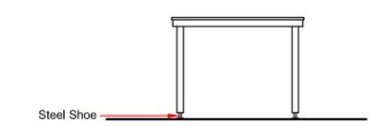

BIKE STORE NORTH ELEVATION

M	13-01-10	Additional velux added, Planning application	SWR
L	13-01-10	Front projecting bay, eaves to match adjacent	SWR
K	02-09-09	ISSUED FOR CONSTRUCTION	SCR
J	11-03-09	ISSUED FOR TENDER	SCR
I	06-01-09	TENDER ISSUE	SCR
H	26.06.08	Building control ammendments	SWR
G	05.02.08	Additional velux windows included	SWR
F	18.03.08	Solar Panels removed/ cox domes added	SWR
E	02.11.07	Solar Panels added added	SWR
D	29.10.07	Bin/Bike Store ammended, sub station added	SWR
C	07.10.07	Revisions to windows 107,108,111 & 114	SWR
B	30.07.07	General revisions	SCR
A	17.07.07	Lift shaft head added	SWR

PWP ARCHITECTS

ARCHITECTS, DESIGNERS & PLANNING CONSULTANTS

61 SOUTH STREET, HAVANT
HAMPSHIRE, PO9 1BZ

TELEPHONE : 023 9248 2494
FACSMILE : 023 9248 1152
E-m : design@pwp-architects.com
Website : www.pwp-architects.com

PROJECT

EXTENSION TO BEDHAMTON NURSING HOME
55 HULBERT ROAD, BEDHAMPTON

CLIENT

CHEER HEALTH Ltd.

TITLE

ELEVATIONS, PROPOSED

STATUS

CONSTRUCTION

SCALES	DATE	DRAWN
1:100	MAR 06	ME

JOB NO.	DRAWING NO.	REVISION
4155	200	M