
PERMIT

HAVANT BOROUGH COUNCIL
10 MAY 2011
RECEIVED

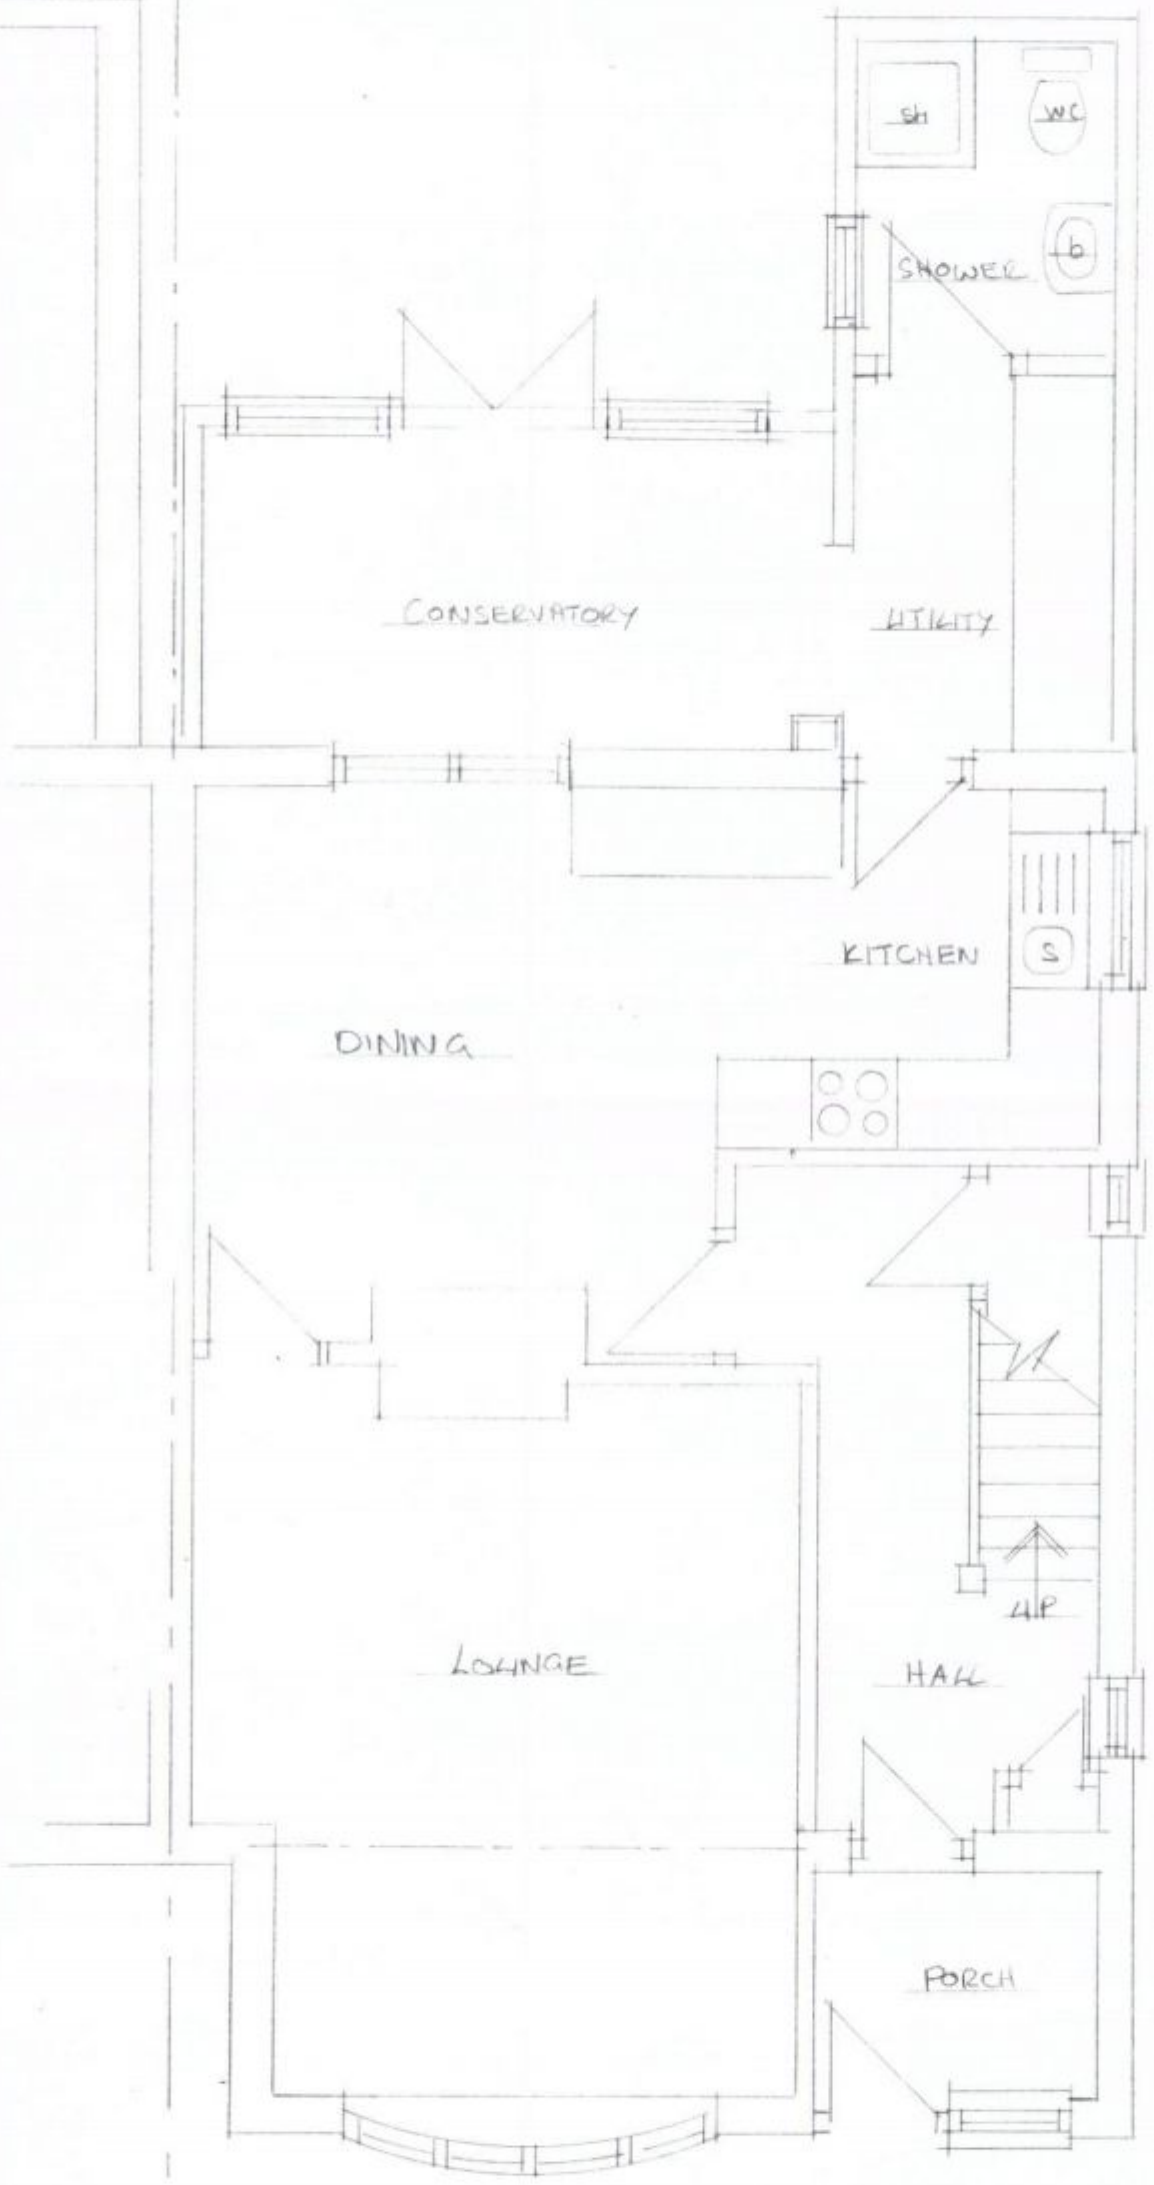

Boundary

EXG GROUND FLOOR PLAN

Boundary

62 PADNELL AVENUE, COWPLAIN

Scale: 1:50

MAY 11