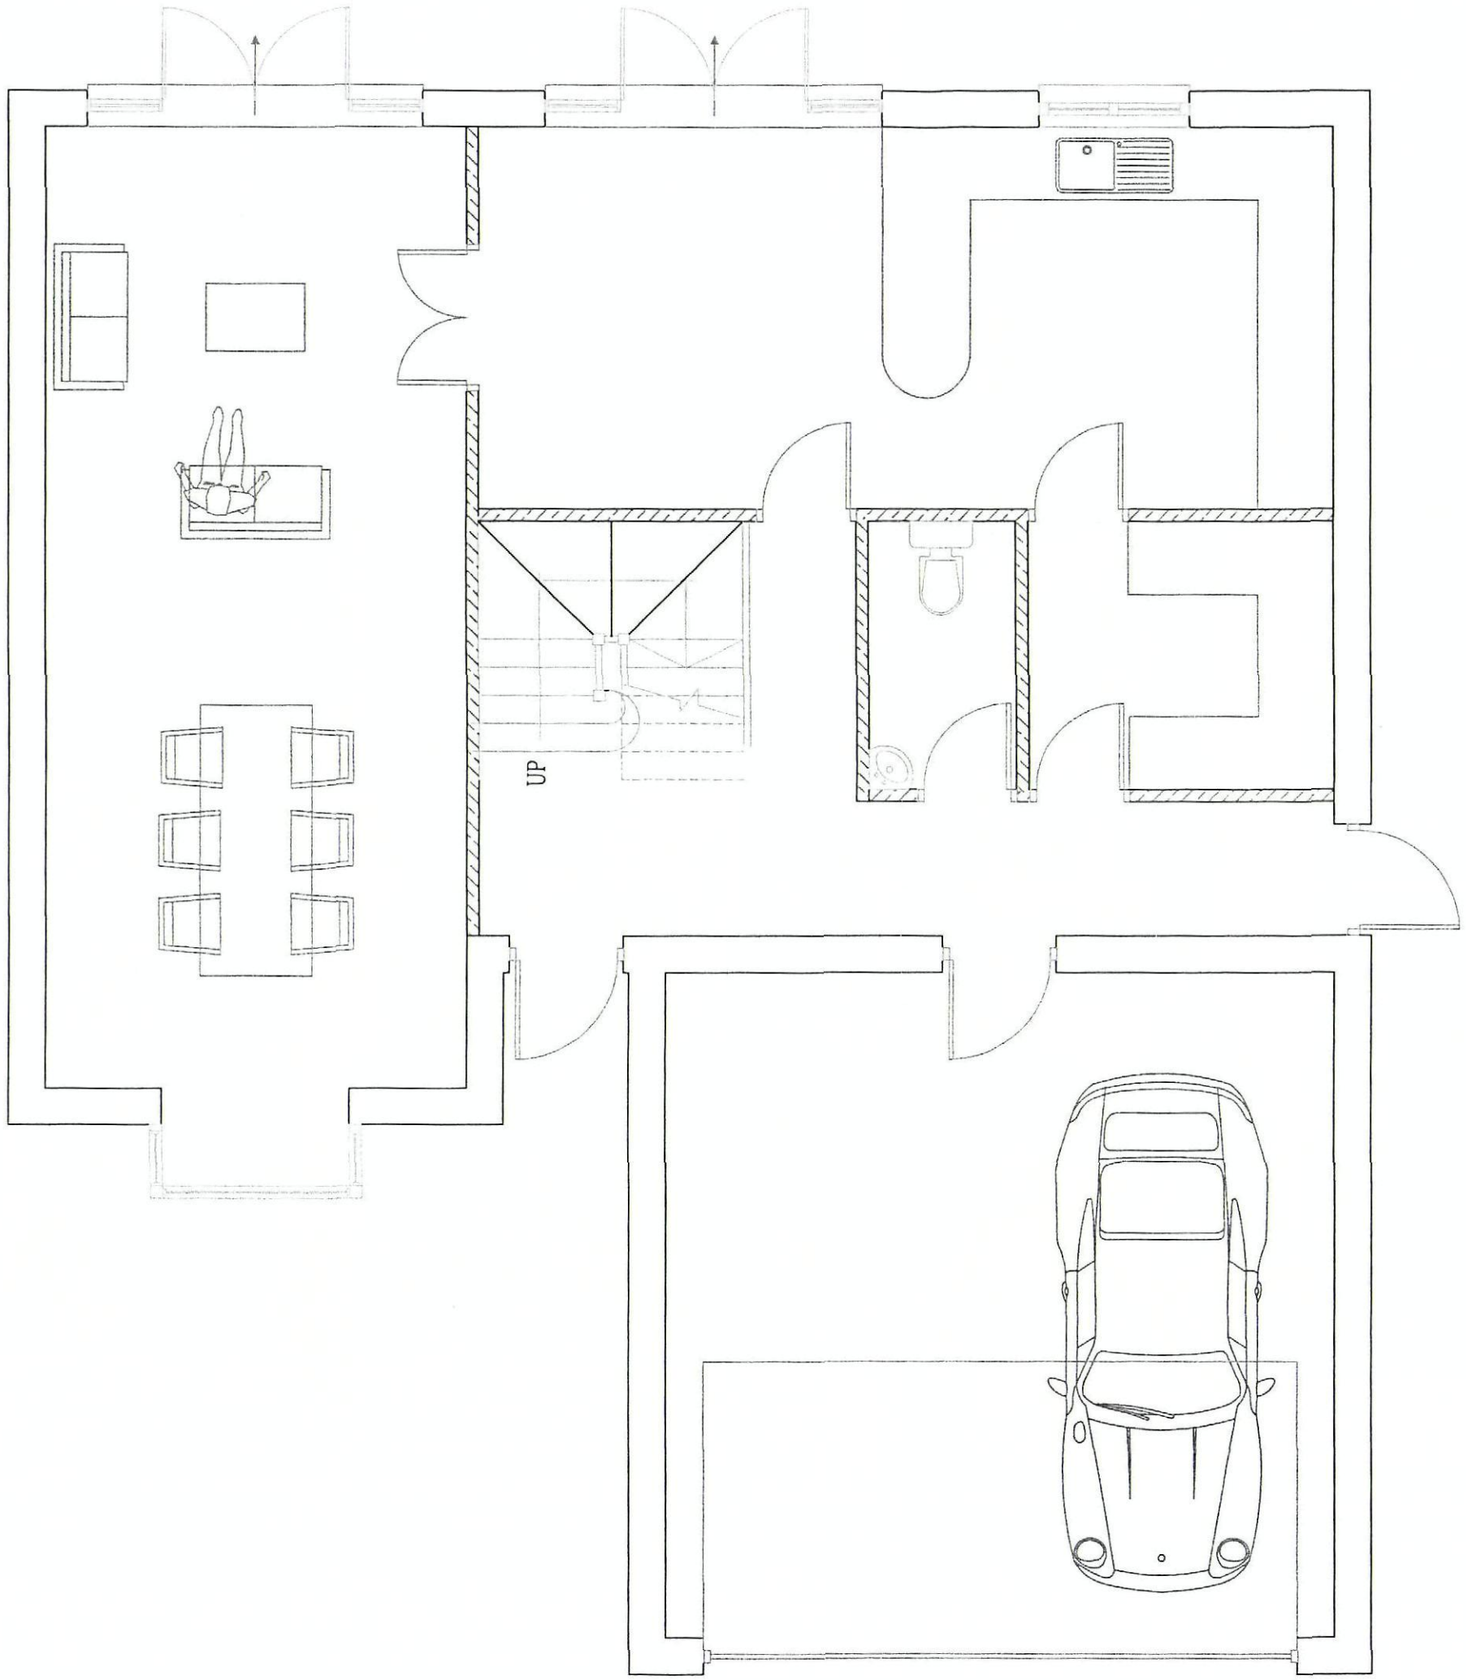

APP/10/0669

HAVANT BOROUGH COUNCIL
DEVELOPMENT CONTROL
27 SEP 2010
RECEIVED

Client
Powell Homes Ltd

Project
Proposed Chalet Bungalow
St Johns Ambulance Site
Emsworth

Title
Ground Floor

PROJECT	DRAWING
OTH/5/10	04A

scale	date	drawn
1:50 @ A3	23.09.10	SJ

STEPHEN JUPP
CHARTERED
TOWN
PLANNER

[illegible] Chichester Road
Bognor Regis, PO21 5AX
t: 01243 [illegible]
m: 07777 [illegible]
e: [illegible]