
HAVANT BOROUGH COUNCIL
28 MAY 2010
RECEIVED

PROPOSED ELEVATIONS.

APP/10/0212 (S)

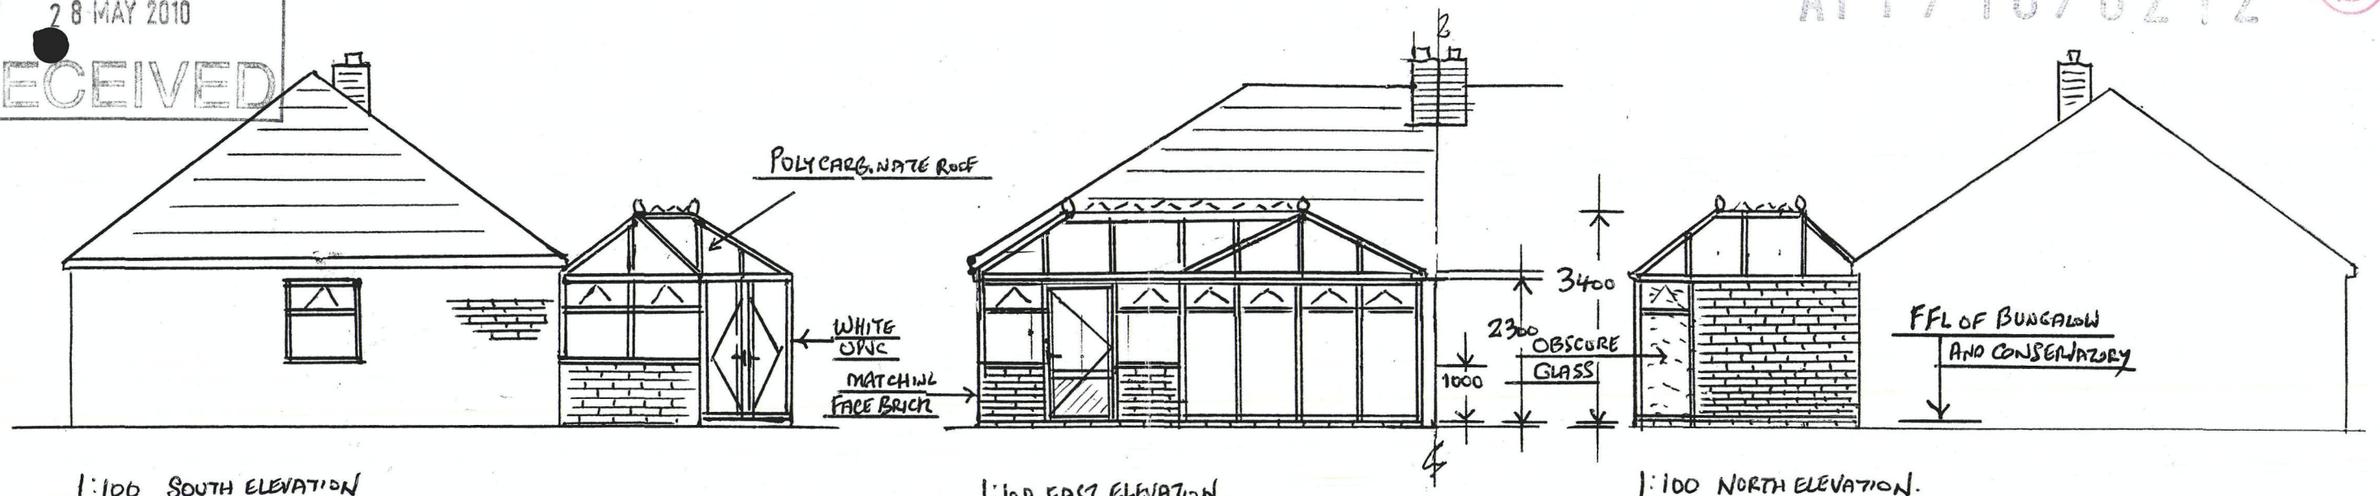


1:100 SOUTH ELEVATION


1:100 EAST ELEVATION.

1:100 NORTH ELEVATION.


B.O.H. PERMIT

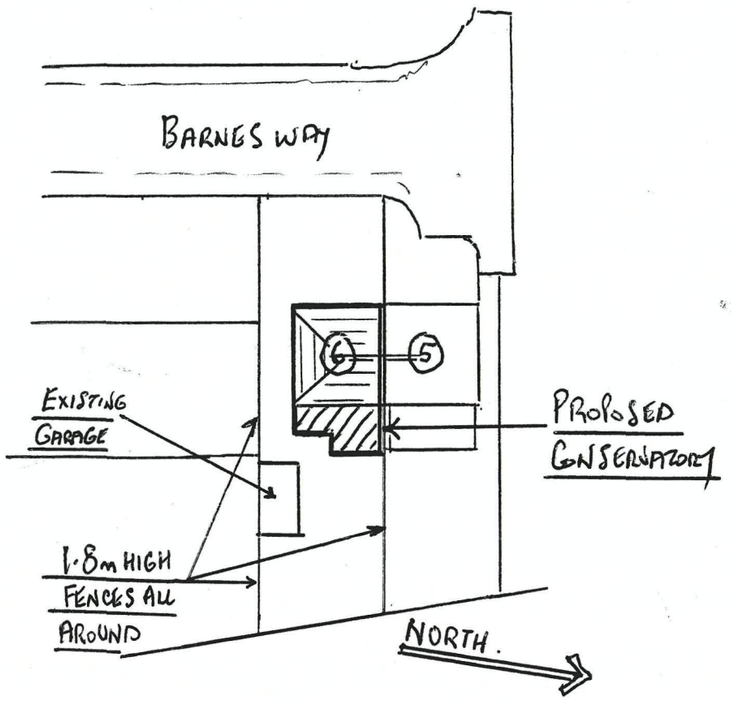

1:500 BLOCK PLAN

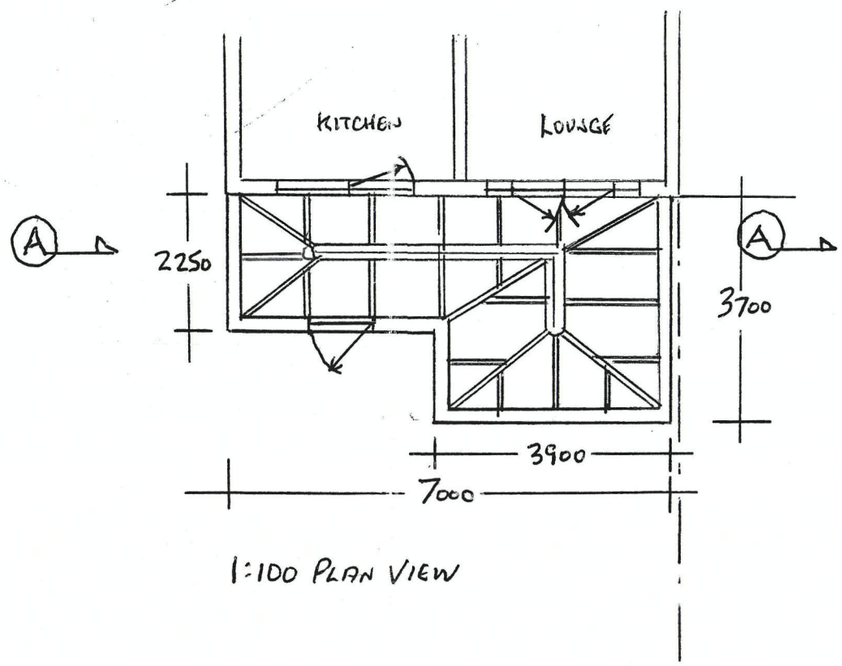

1:100 PLAN VIEW

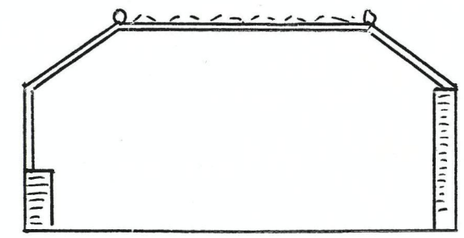

1:100 CROSS SECTION A/A.

MR & MRS. VERBIEST.
6, BARNES WAY, BEDHAMPTON.
23rd MAY 2010
1:100 1:500 1:1250
DRAWN:-ERIC SALT.