
PROPOSED ALTERATIONS TO 158, SEAFRONT, HAYLING ISLAND, HANTS.

FOR MR & MRS J. CASSIDY.

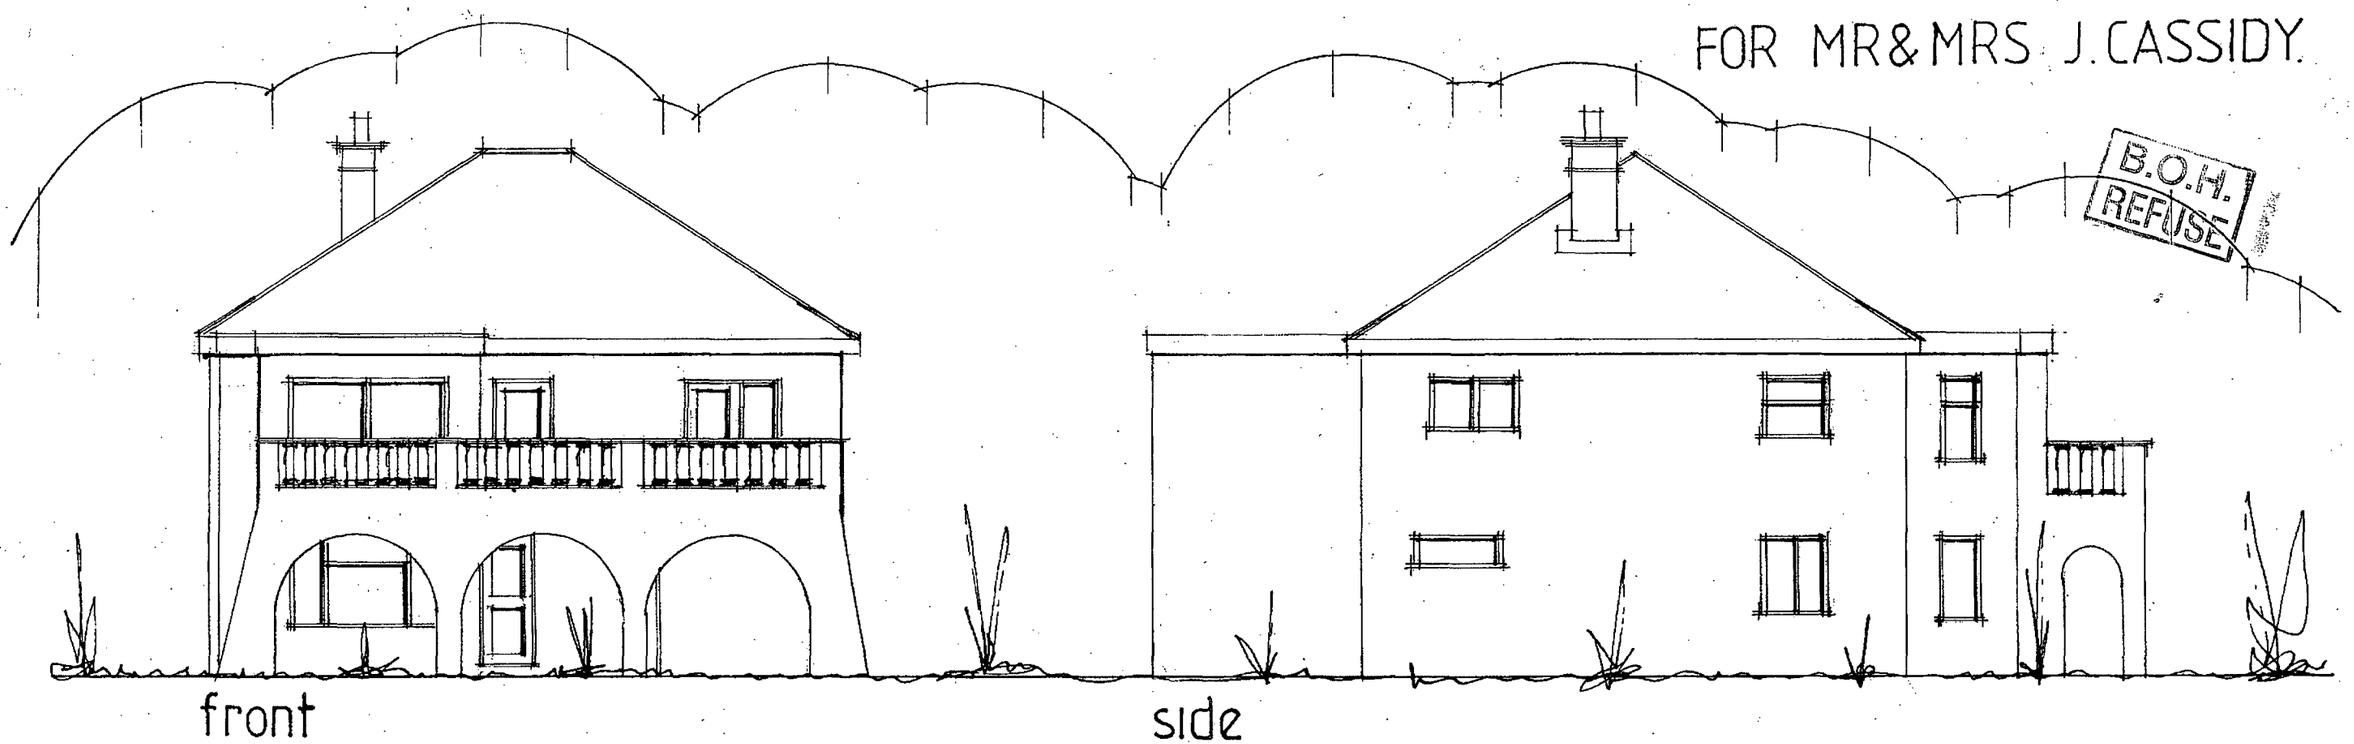

front

side



rear

side

EXISTING

PETER J. WALKER MRICS
CHARTERED SURVEYOR
182 SEAFRONT, HAYLING ISLAND, HANTS
PO11 9 AN

date june 2010

scale 1:100