REFUSE

0 1 2 3 4 5 scale 1:50 m.
0 2 4 6 8 10 scale 1:100 m.

Note:
All dimensions must be checked on site and not scaled from this drawing.
EXCEPT FOR LOCAL AUTHORITY PLANNING PURPOSES.

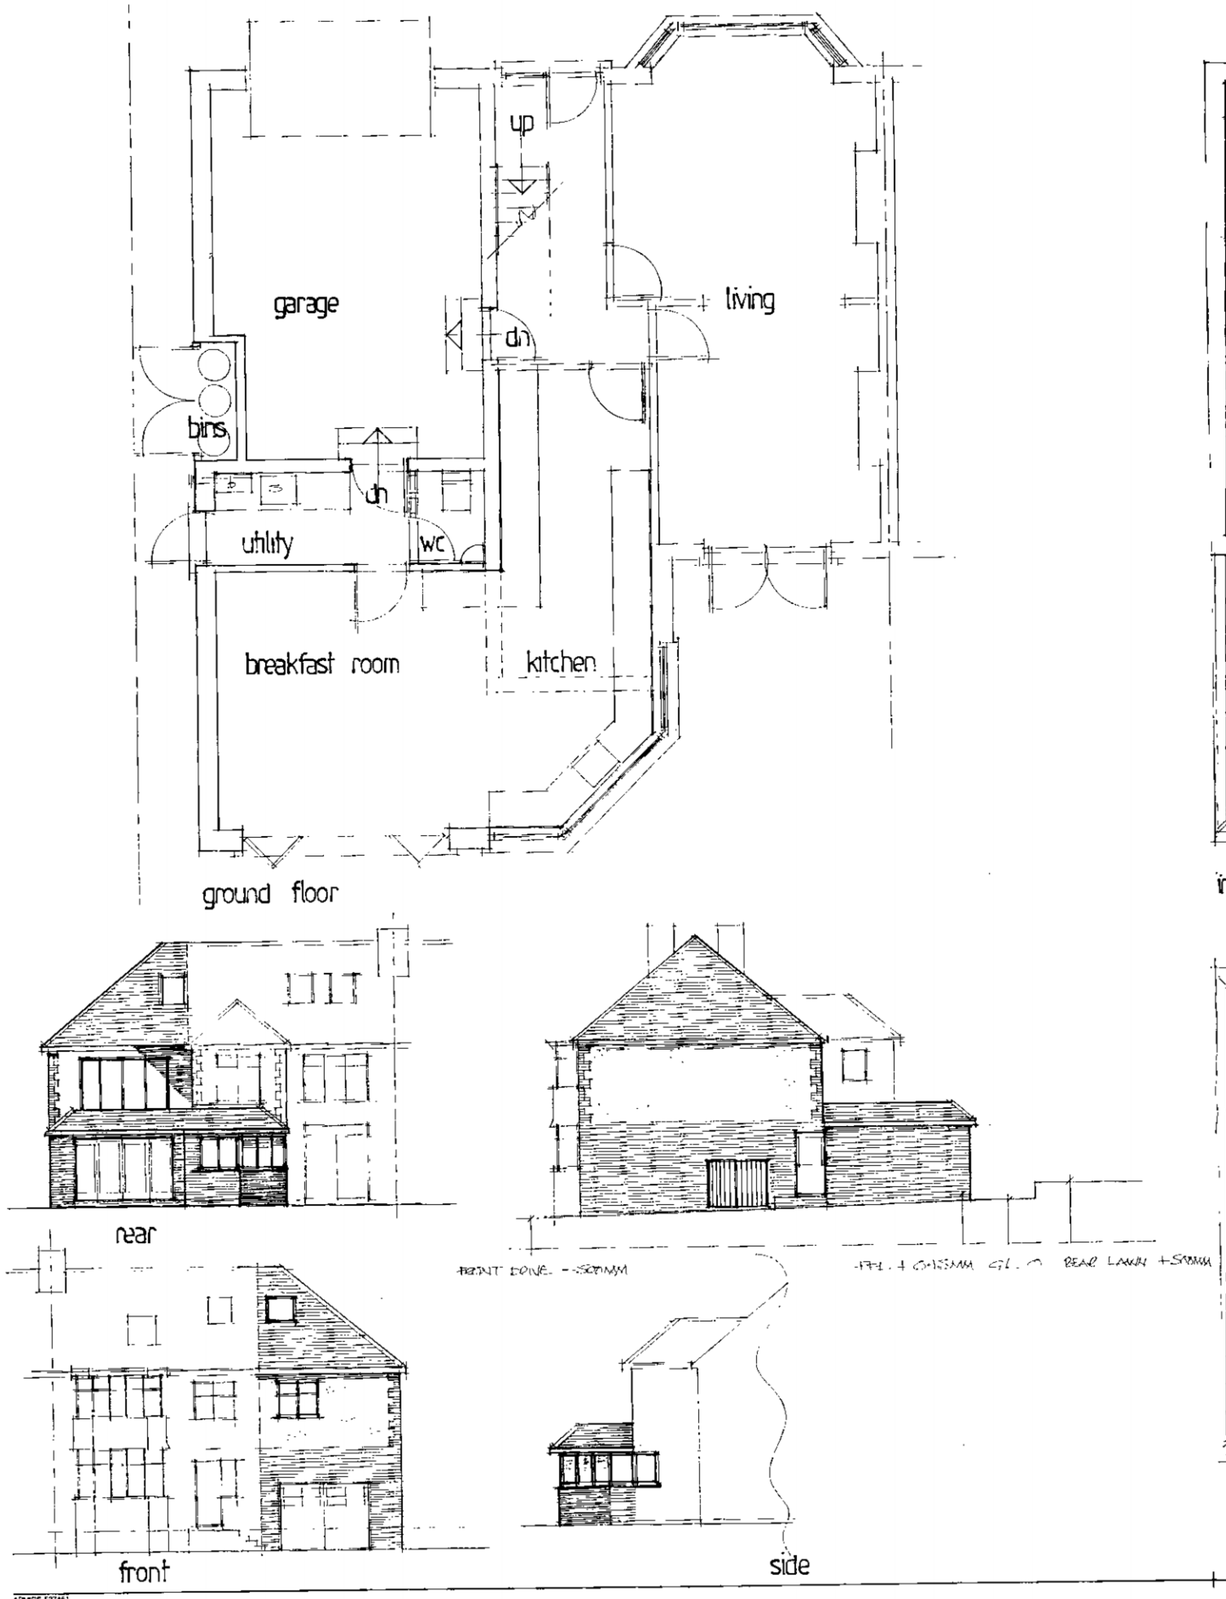

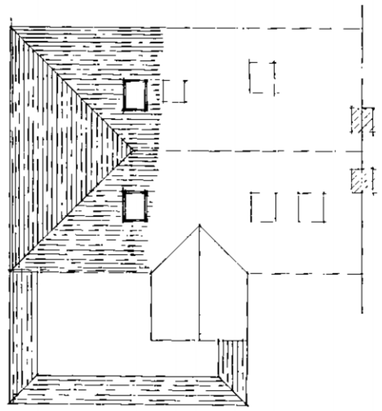

proposed roofplan 1:100

	Date	Revision
A	Oct 11	Planning Amendments

© copyright

THORNS-YOUNG
ARCHITECTURAL

THORNS YOUNG LTD.
232 London Road, North End, Portsmouth PO2 9DJ
Tel (0235) 9267 2883 Fax (0235) 9266 1457

Client
MS. R. GERLACH

Job Title
11, MAYLANDS ROAD
BEDHAMPTON
HAVANT

HAVANT [illegible]
14 JUL 2011

Drawing Title
PROPOSED PLANS AND ELEVATIONS

Scale 1:50 + 1:100

Date MAY 2011 | Drawn by CMC

Drg. No. 4058:11:2 | Rev. A

APHRDS 537461