PERMIT



Existing North Elevation



Existing East Elevation

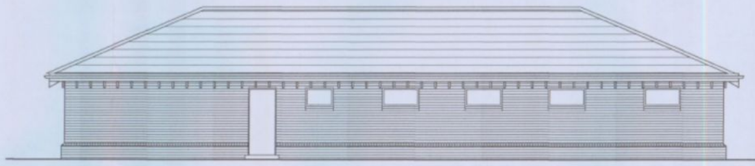

Existing South Elevation

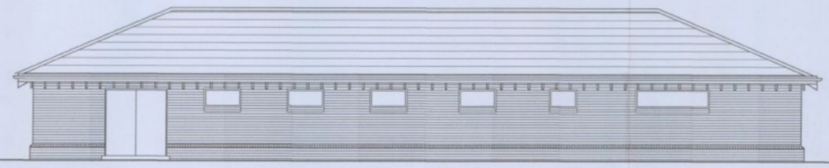

Existing West Elevation

EXISTING ELEVATIONS

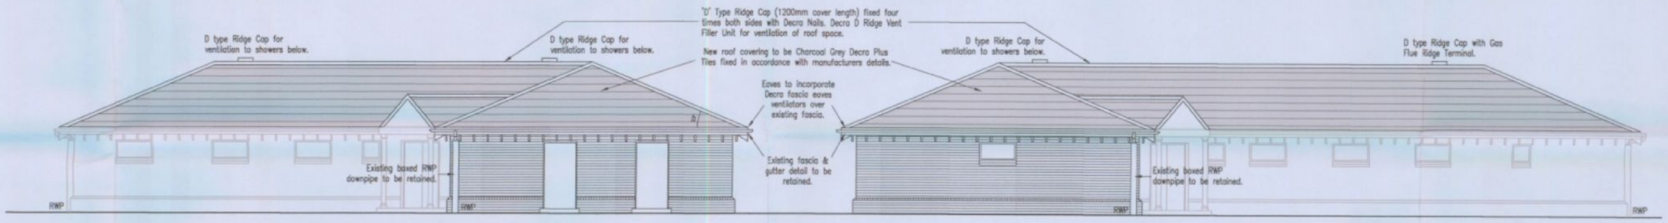

Proposed North Elevation

Proposed East Elevation

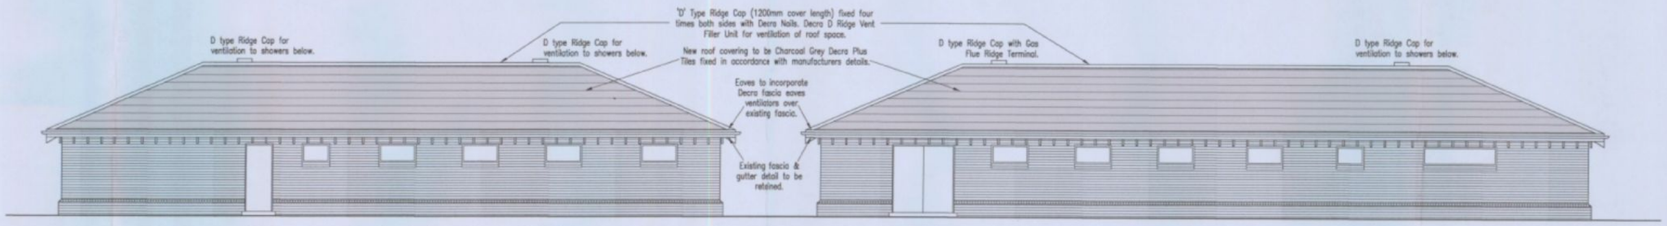

Proposed South Elevation

Proposed West Elevation

PROPOSED ELEVATIONS

client Havant Borough Council

revision	notes	date	drawn	check	revision	notes	date	drawn	check	revision		date	drawn	check	notes
A	Staus updated to Tender Issue	08.12.10	SAR												

scale width 50 mm @ a1 - 25 mm @ a3

this drawing is the copyright of the **pdp architecture llp** and must not be reproduced in whole or part or used for the execution of works without their permission.

all dimensions to be checked on site prior to commencement of construction works and the architect notified of any discrepancy.

figured dimensions are to be used in preference to scaled dimensions.

no deviation from this drawing will be permitted without prior consent of the architect.

all drawings are prepared subject to a full measured and structural survey of the buildings and site.

all structural work is subject to the appointment of a structural engineer to confirm and agree the structural proposals.

os promap licence no. 100020449.

pdp architecture llp

chartered architects town planning
interior design consultants

2 beechworth road, havant
hampshire po9 1ax
tel 023 9248 1100
fax 023 9247 5050
email pdp@pdp-architects.co.uk

www.pdp-architects.co.uk

HAVANT BOROUGH COUNCIL
16 DEC 2010
RECEIVED

project	Sports Pavilion Bartons Green, Westleigh Hampshire, PO9 5JD	drawn: SAR	checked
		date: NOV 09	status: TENDER
detail	Elevations as Exisitng and Proposed	a1 scale 1:100 a3 scale 1:200	27871 - 200 A