B.O.H. PERMIT

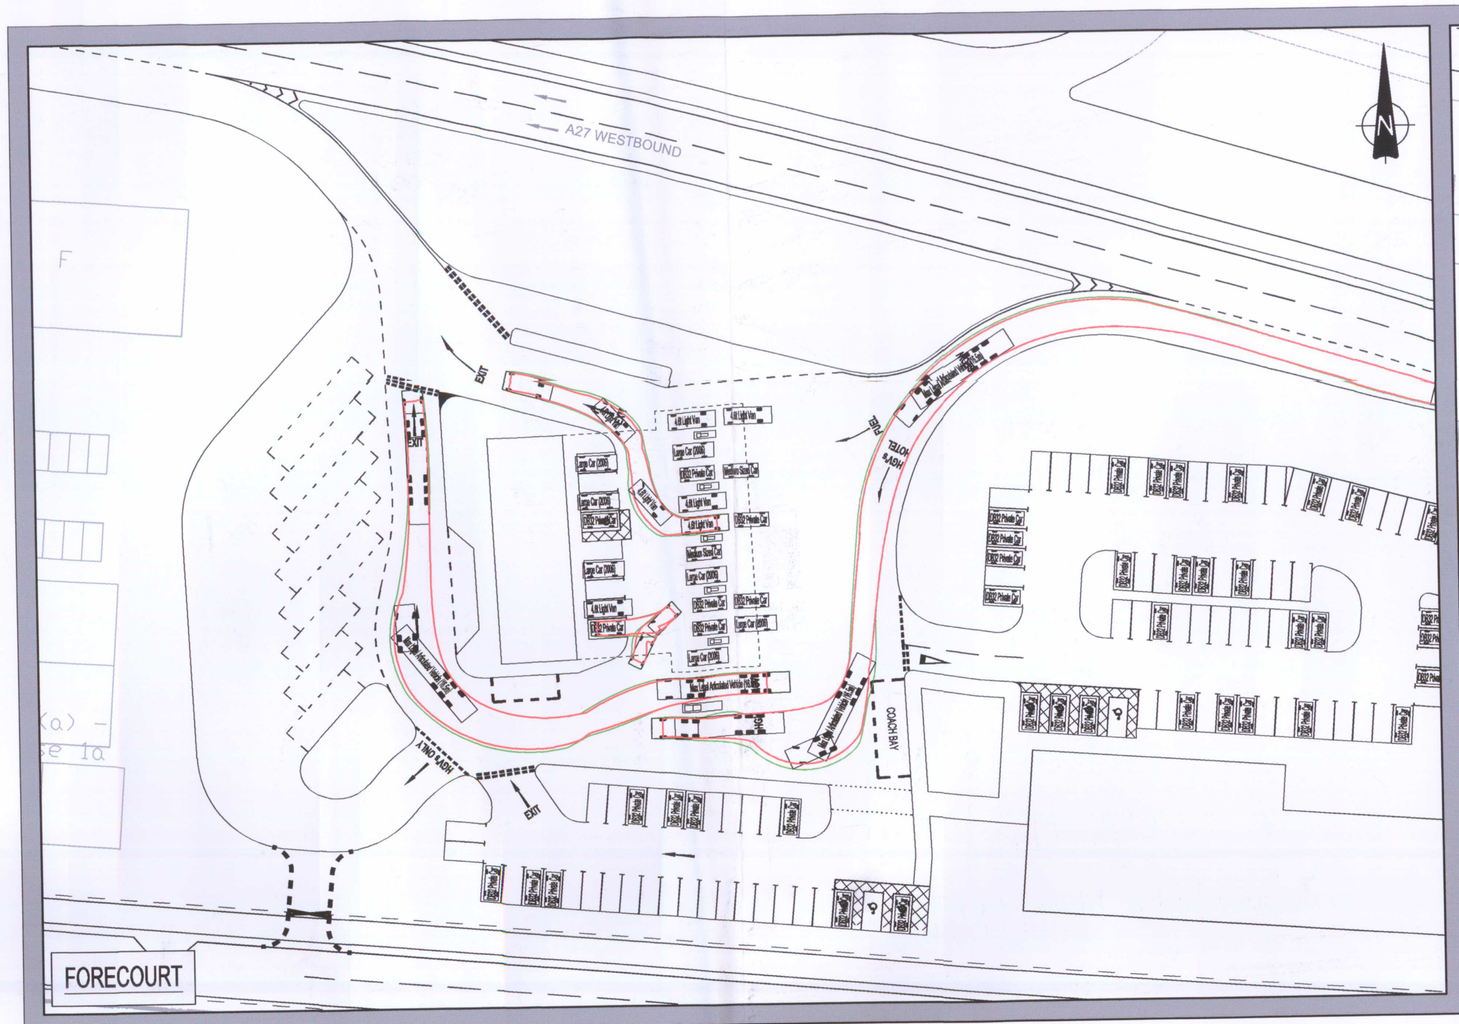

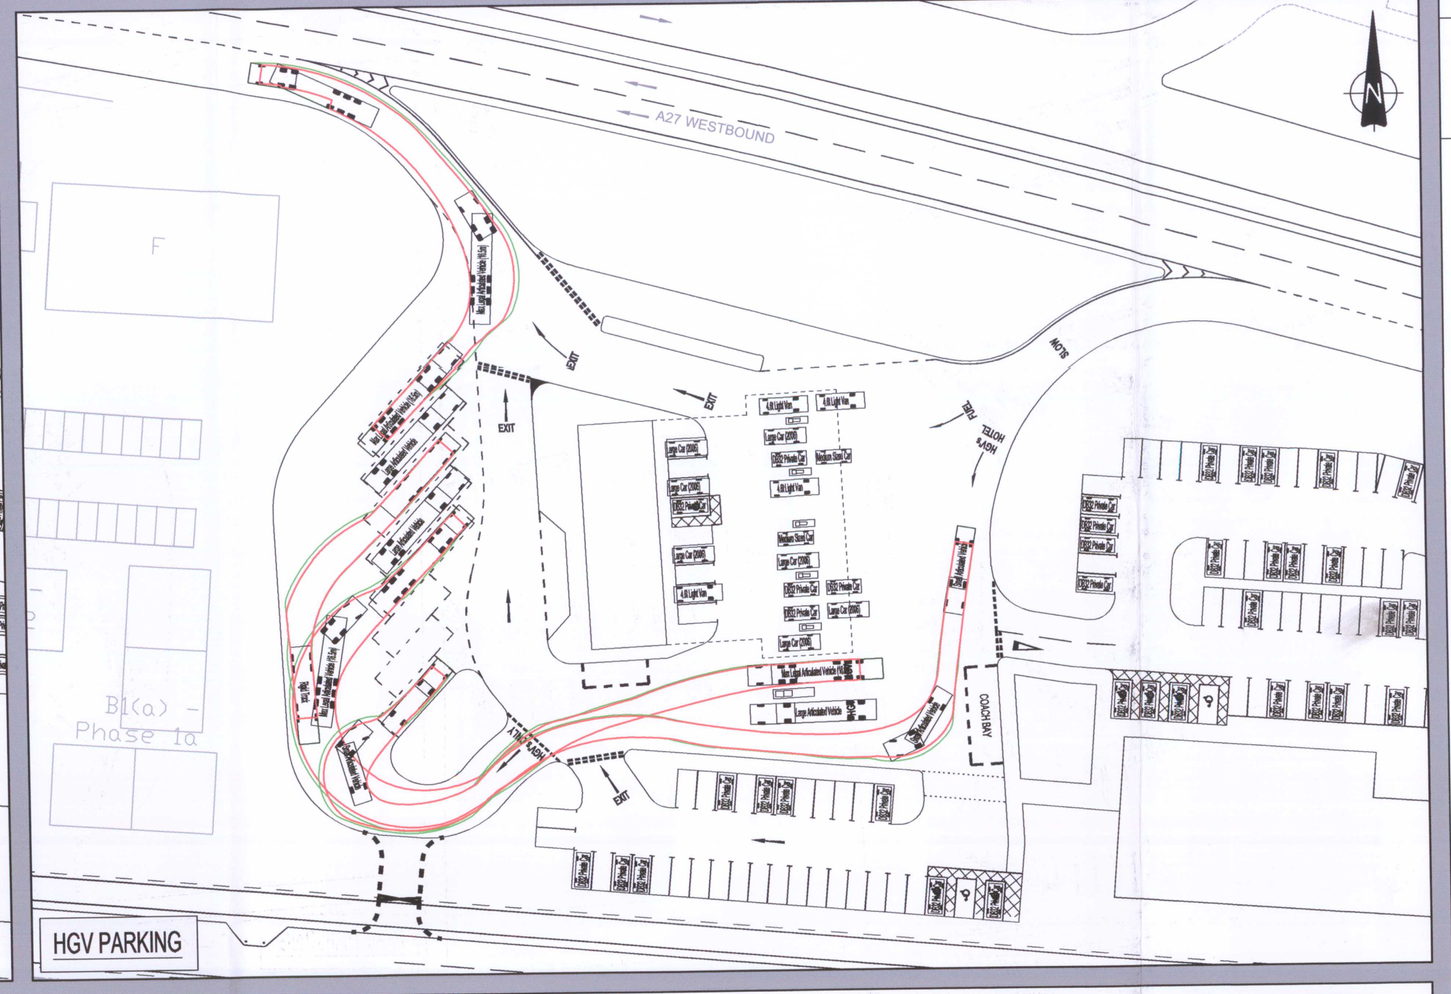

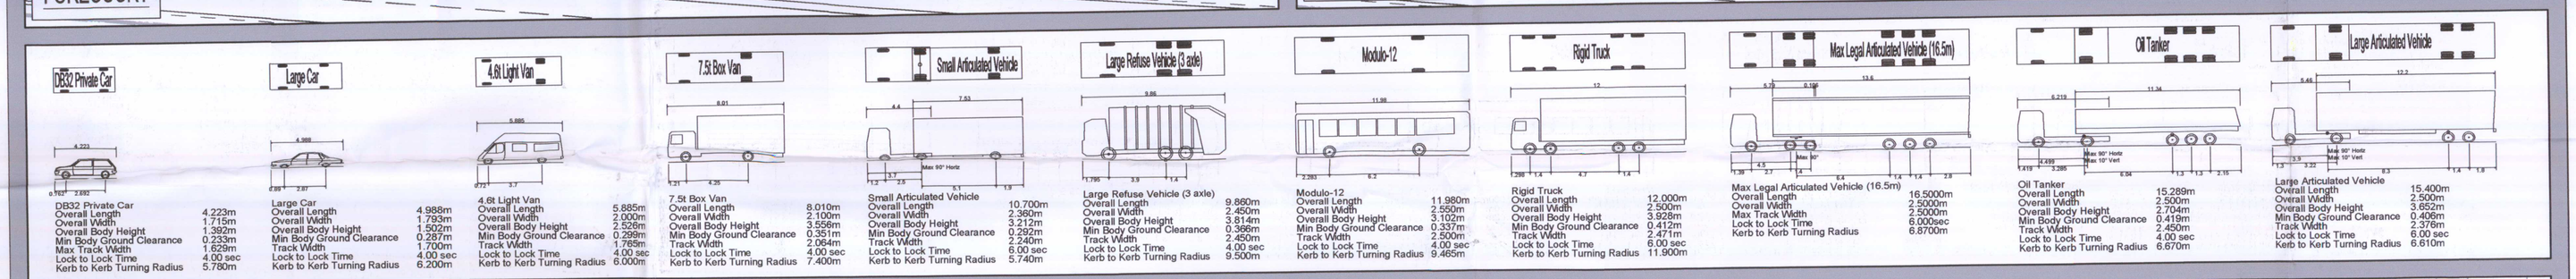

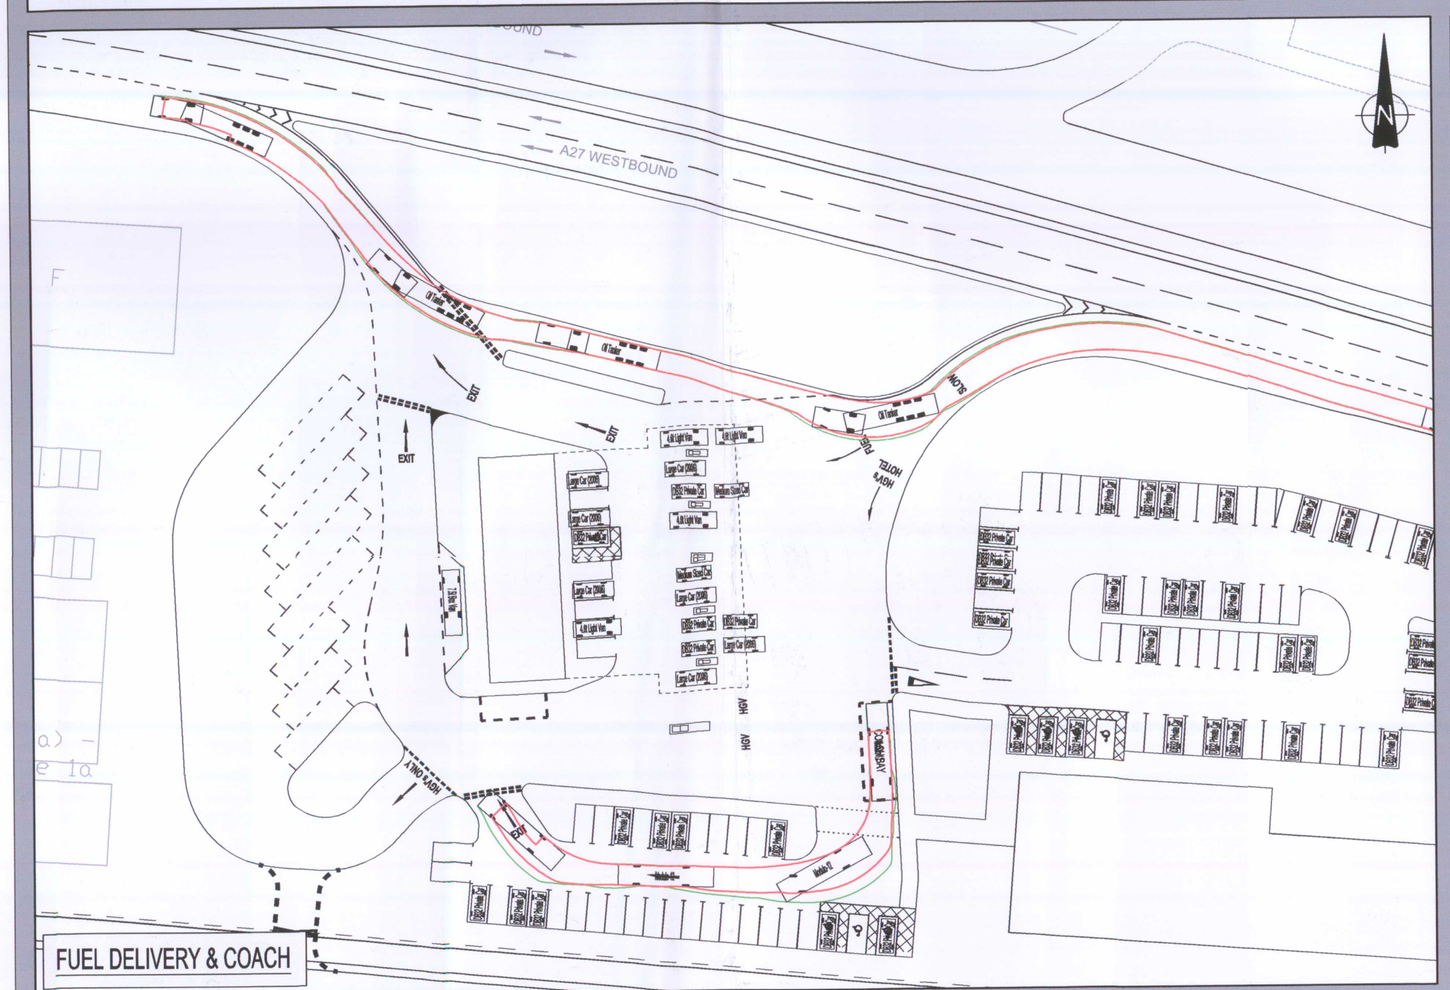

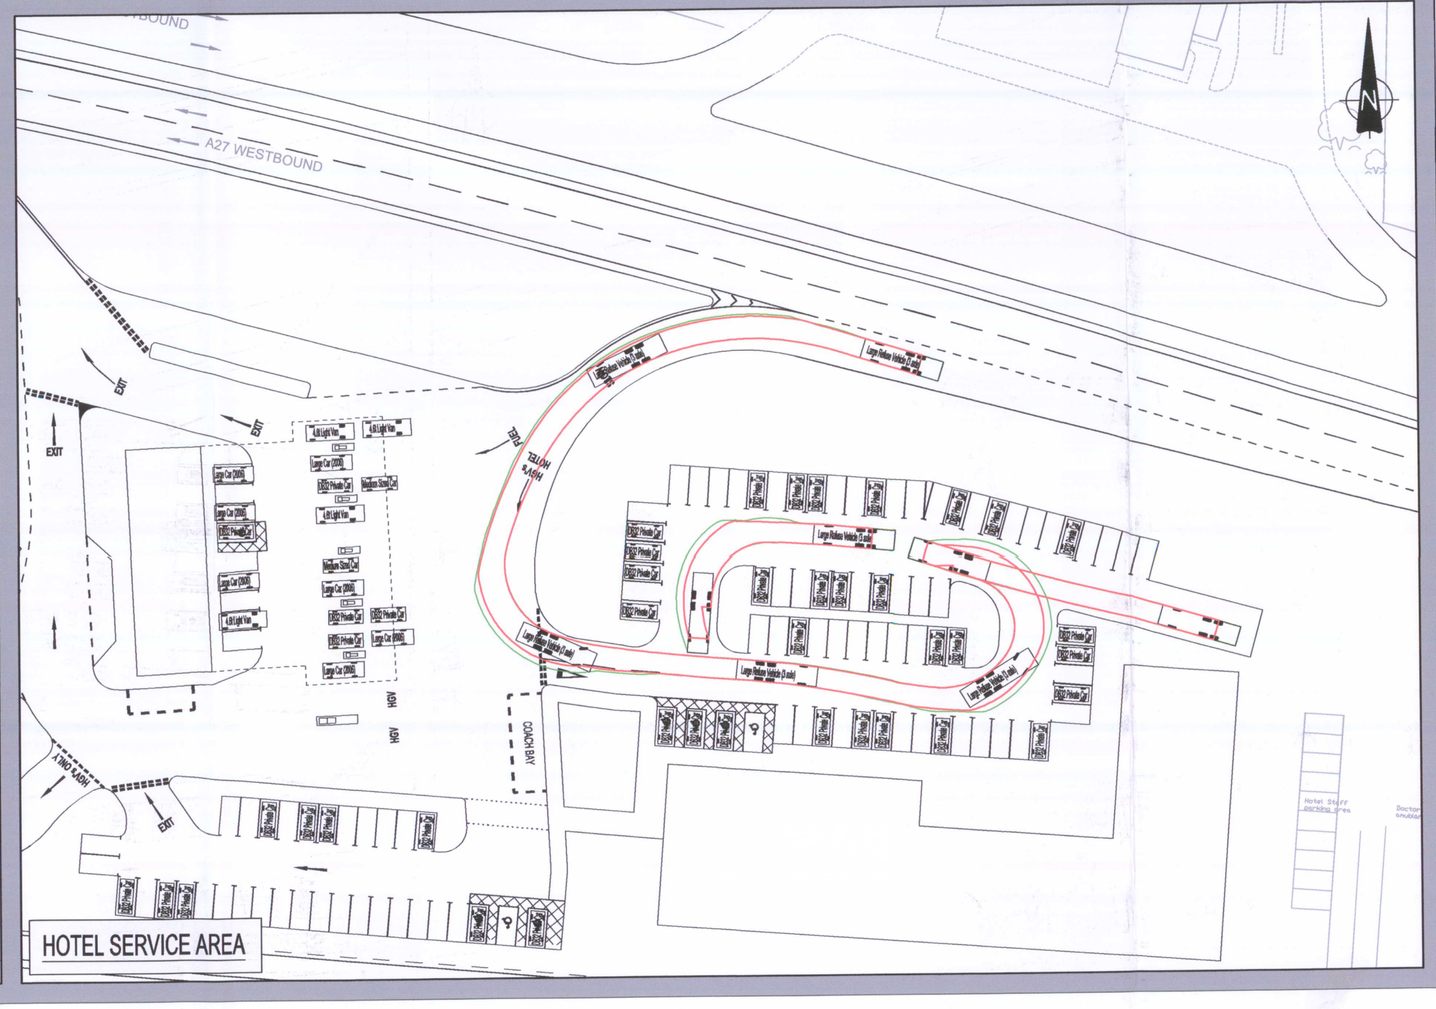

GENERAL NOTES

This drawing should not be scaled. Dimensions to be verified on site.
Any discrepancies should be referred to the Engineer prior to work being put in hand.

This drawing is the property of Waterman Civils, and the drawing is issued on the condition that it is not copied reproduced, retained or disclosed to any unauthorised person, either wholly or in part without the consent in writing of
Waterman Civils Limited
Pickfords Wharf, Clink Street, London SE1 9DG t 020 7928 7888 f 020 7902 0992

07/57199/008

Rev	Date	Description	By
A01	05.10.07	Preliminary Issue	SDP

Amendments

Project
Land at A27(T), Emsworth

Title
Service Station
and Hotel
Vehicle Swept Paths

Client

Achitect

Waterman Civils
Consulting Engineers
Dippen Hall Blindley Heath Lingfield Surrey RH7 6JX
t 01342 893800 f 01342 894212
mail@waterman-group.co.uk www.waterman-group.co.uk

Drawing Status
Preliminary

Designed by	SDP	Checked by		Project No
Drawn by	SDP	Date	05.10.07	35687
Scales work to figured dimensions only	1:500@A1 1:1000@A3			Computer File No 35687CSA850012

Publisher	Zone	Category	Number	Revision
C	SA	95	0012	A01