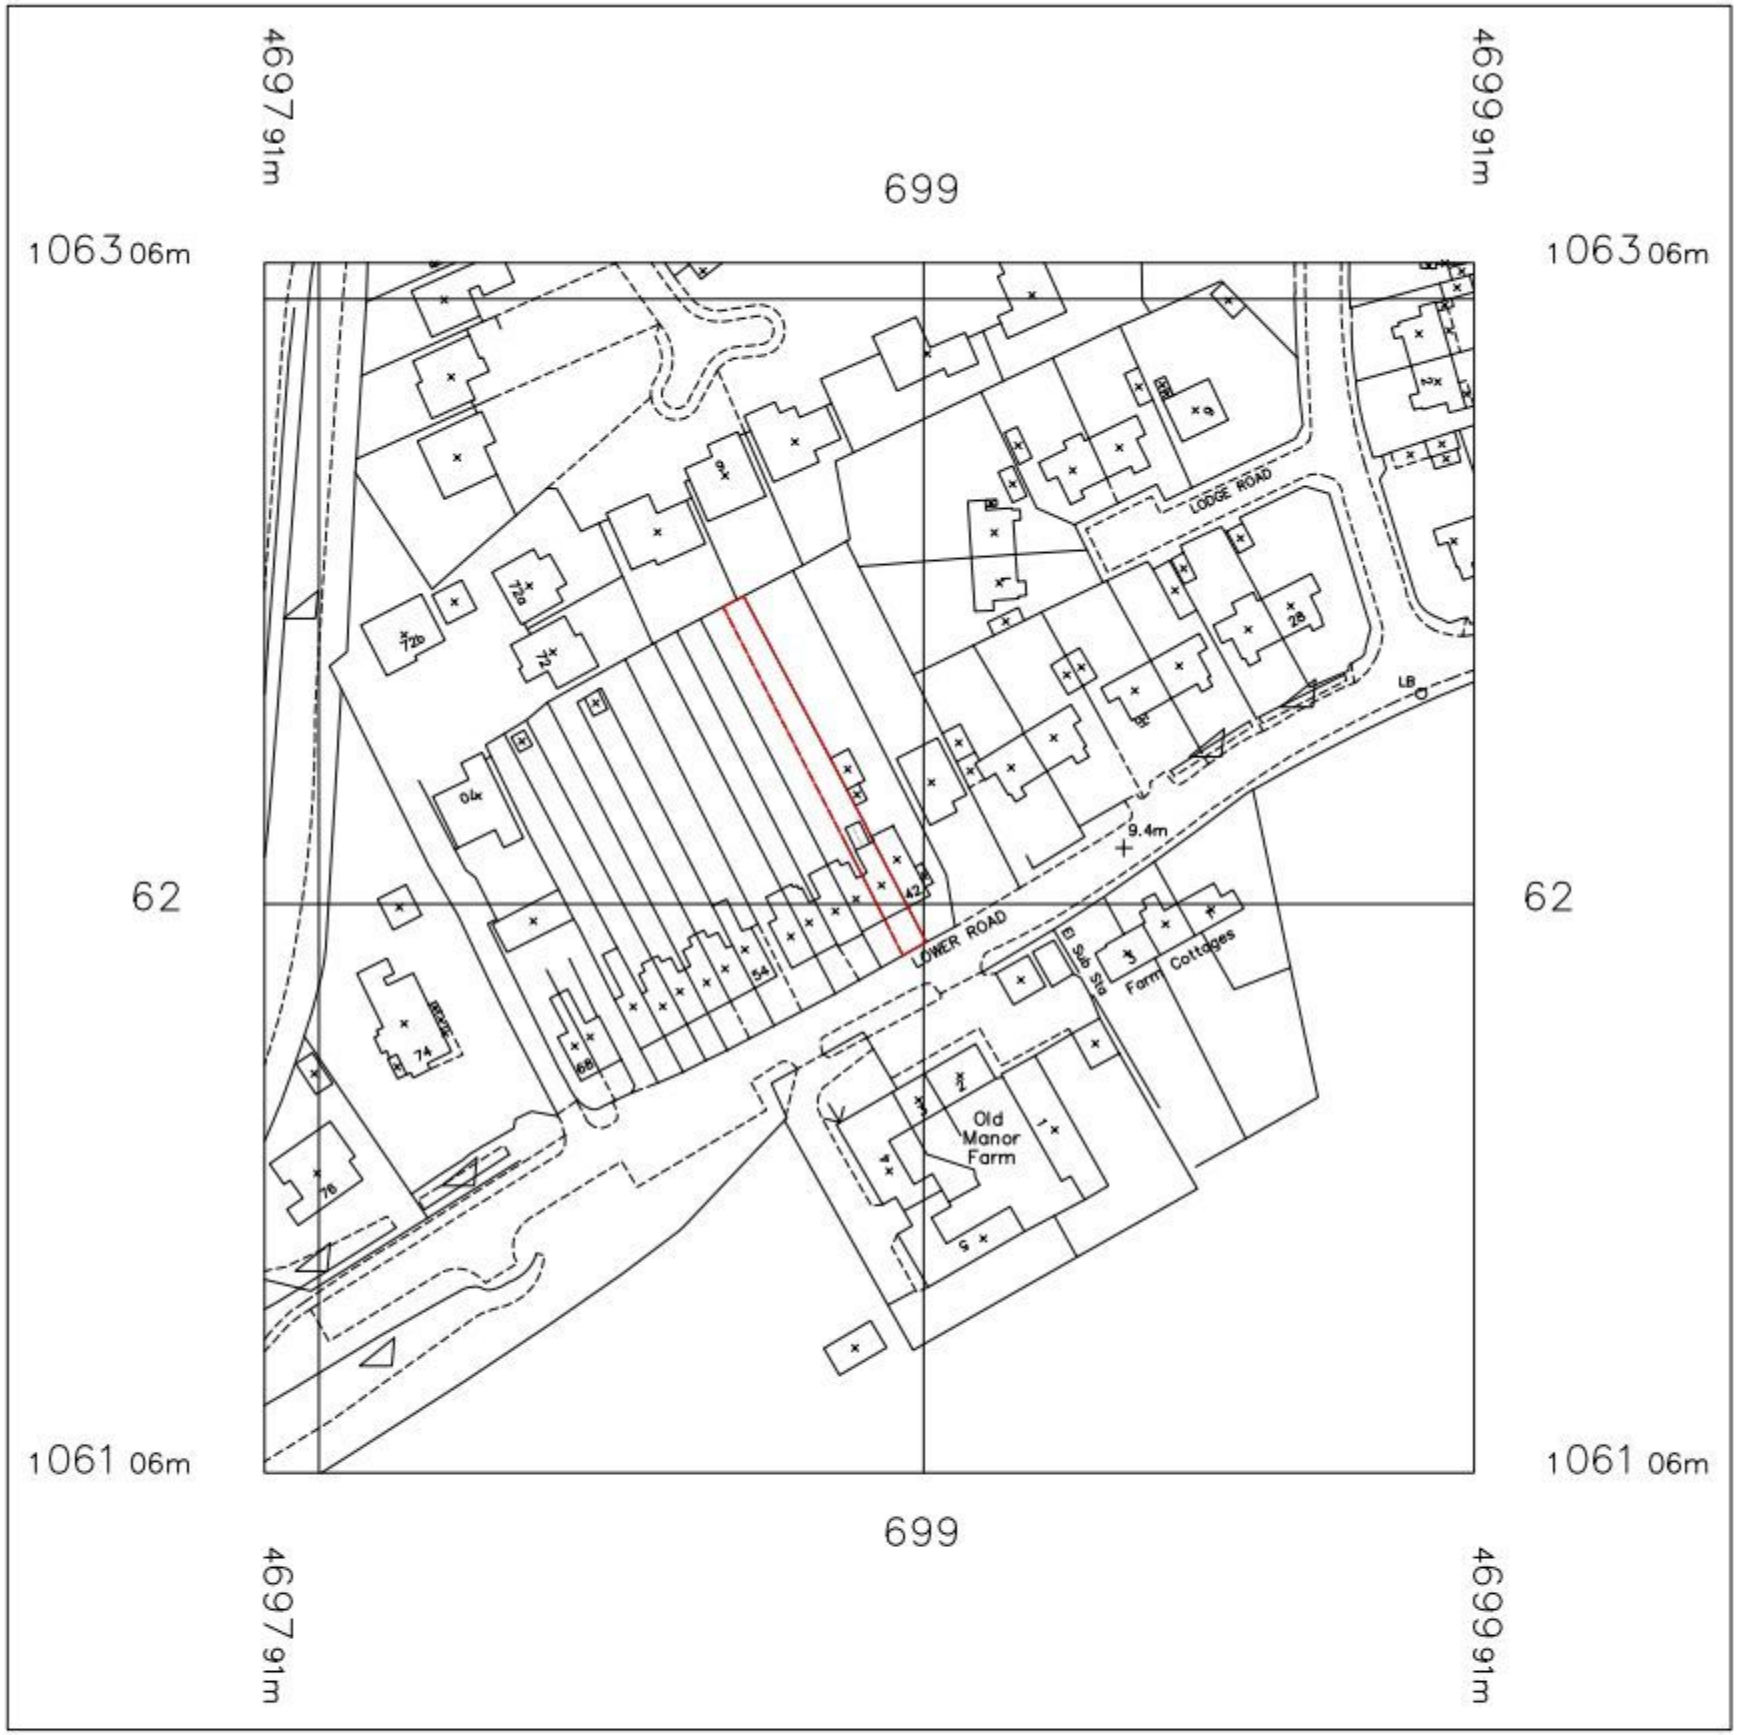


PLANNING PERMIT

N

REV	DESCRIPTION	DRAWN	DATE
–	Initial design	GBS	26/10/10
A	Changes to toilet & wall postion	GBS	01/12/10
B	Change of extension to conservatory/garden room	GBS	21/02/11
C	Neighbour's property amended	GBS	09/06/11

Copyright is reserved by GBS Designs and is issued on the condition that it is not copied or disclosed by or to any unauthorised persons without prior prior consent in writing from GBS Designs.

All dimensions to be checked on site

Drawing Ref: MALLETT 05 | Rev. C

LAYOUT ☐ ROOF ☐ WATER ☐ GAS ☐ ELECTRICAL ☐ CEILING ☐ FLOOR ☐

Drawing Title

Client: Mrs E Mallett

Project: Ground floor rear extension at 44 Lower Road, Old Bedhampton, Hampshire, PO9 3LJ.

Scale at A1: N/A | Scale at A3: 1:500 | Date: 26 Oct 2010 | Drawn: GBS

gbs designs
ARCHITECTURE & DESIGN
6 Shillinglee Waterlooville
Hampshire PO7 5RW
Telephone
023 9225 8315