


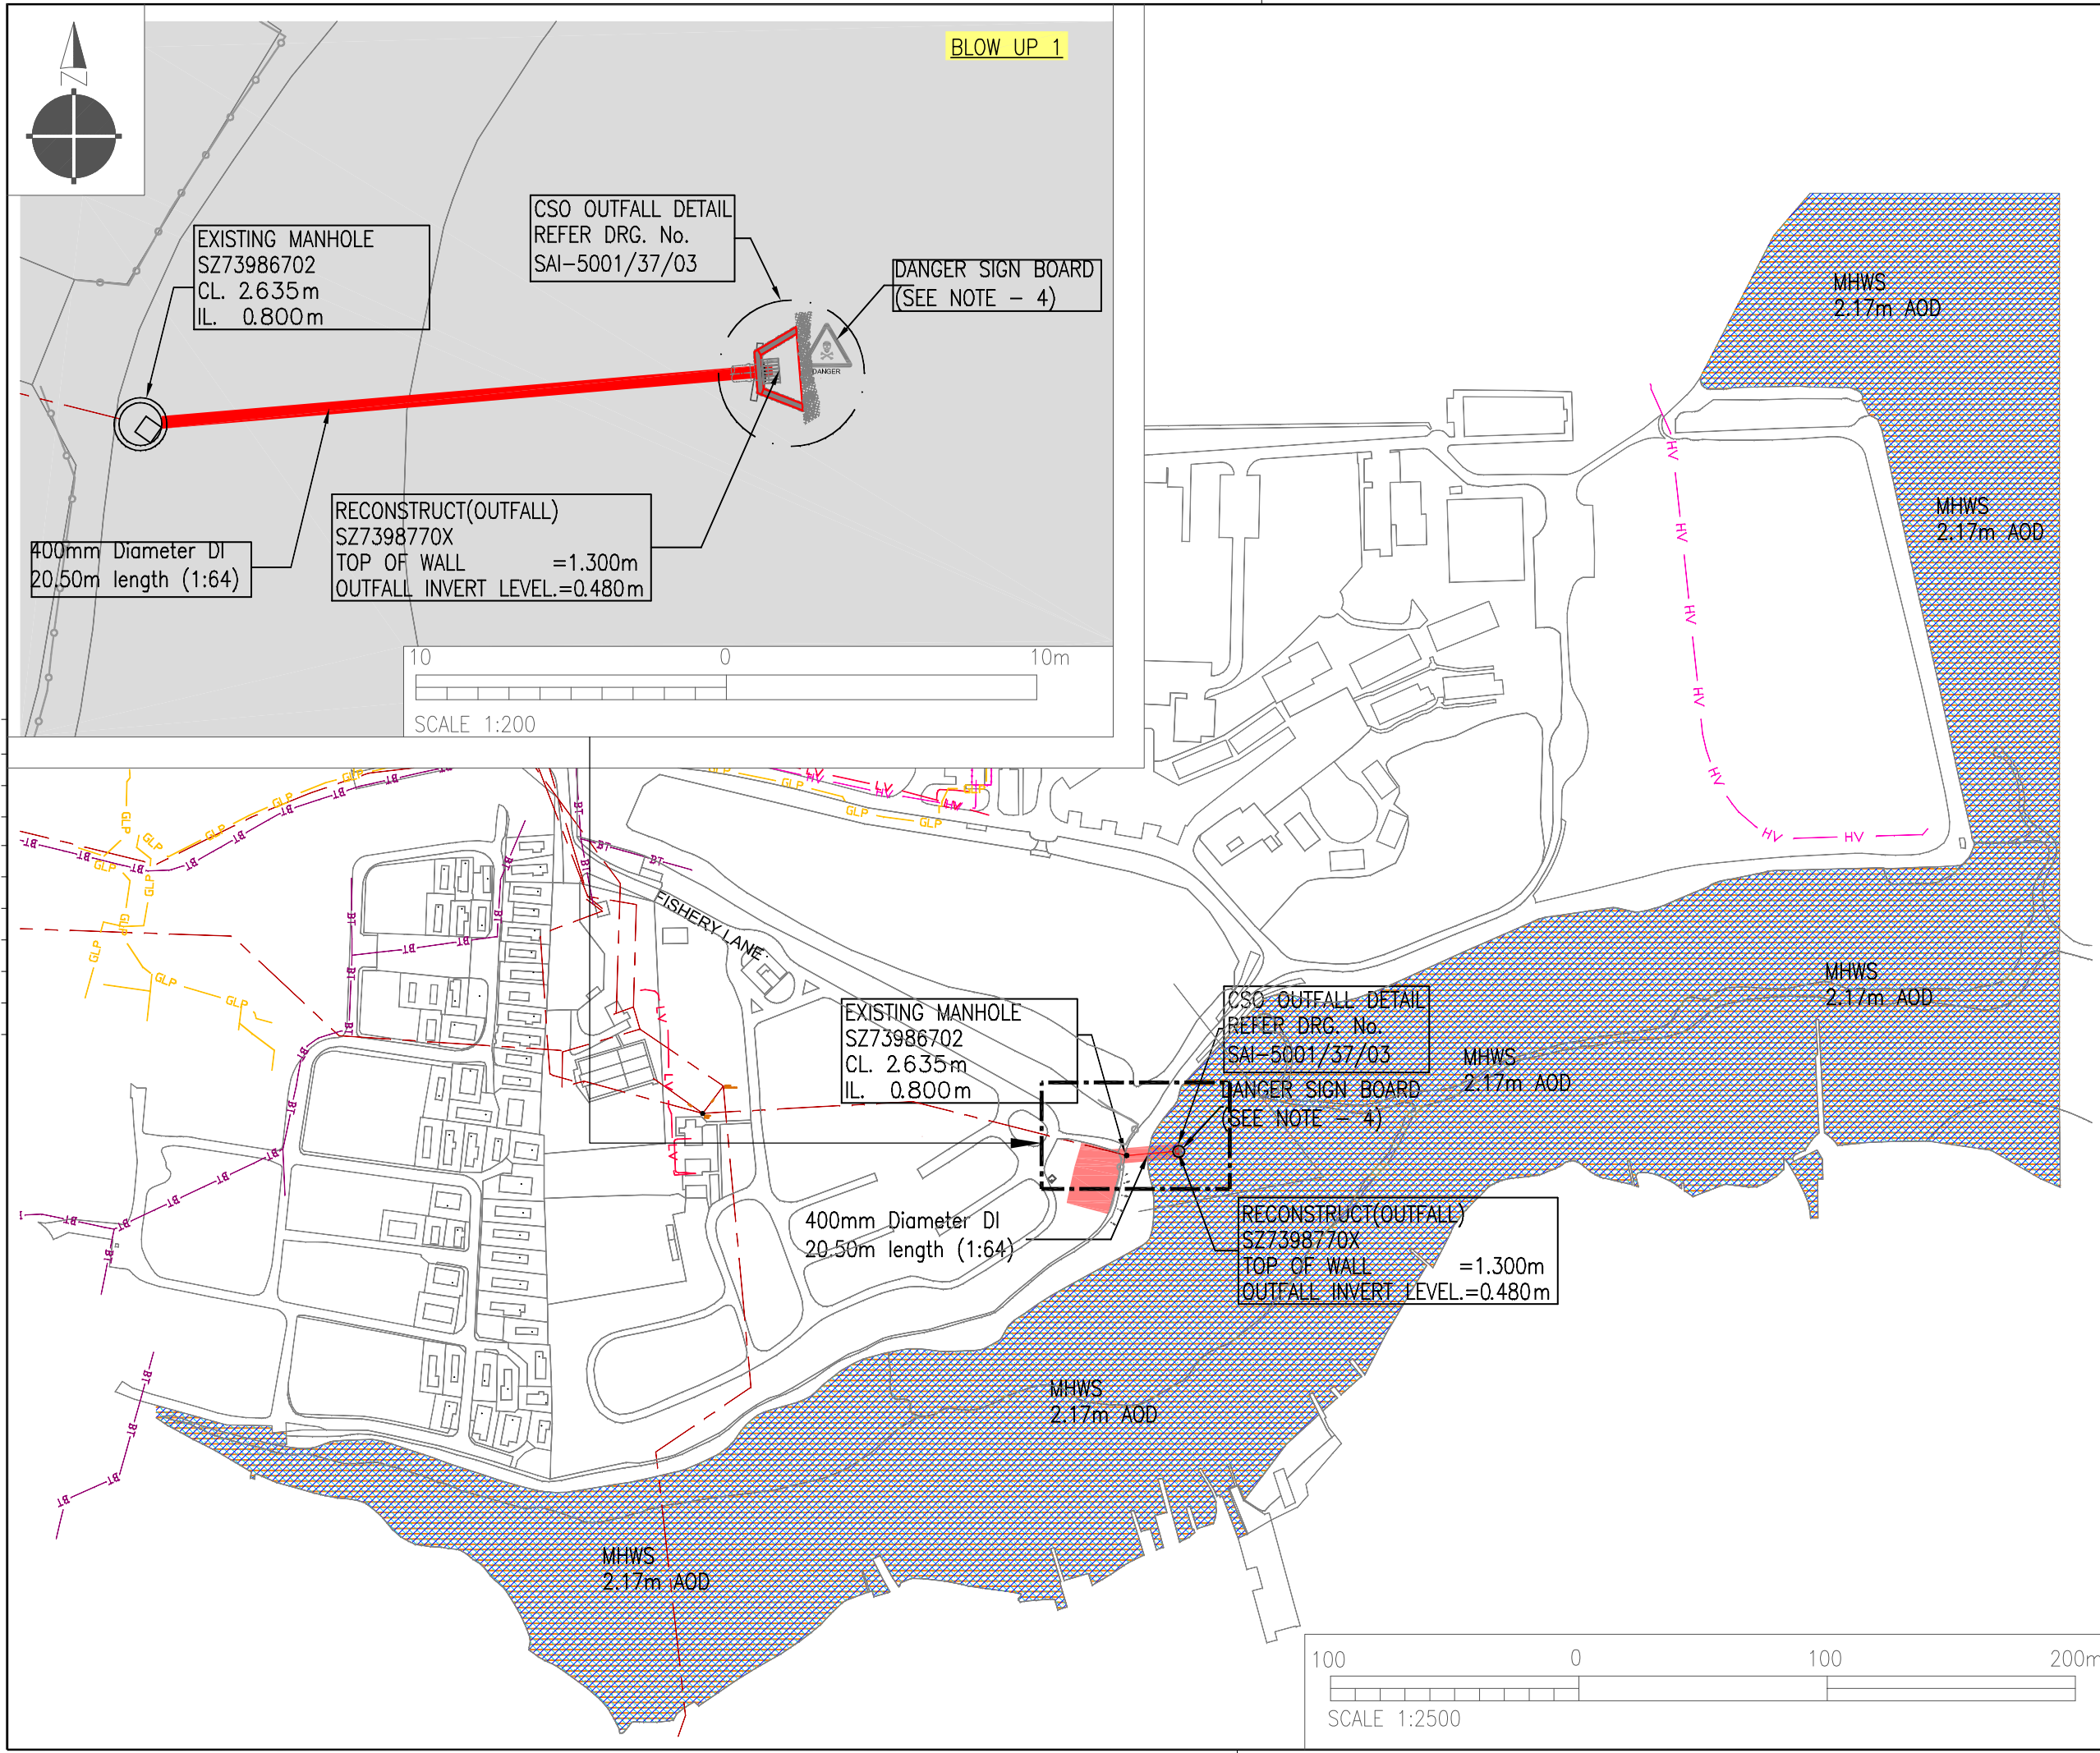

S.W. DRAWING NO.

REVISION

NOTES

1. ALL DIMENSIONS ARE IN MILLIMETERS AND ALL LEVELS ARE IN METERS UNLESS OTHERWISE STATED.

2. ALL WORK SHALL COMPLY WITH ALL RELEVANT BRITISH STANDARD, CODES OF PRACTICE SUPPLY AUTHORITIES REGULATIONS AND THE CURRENT BUILDING REGULATIONS INCLUDING ALL AMENDMENTS AND SHALL BE CARRIED OUT IN A PROPER WORKMAN LIKE MANNER TO THE SATISFACTION OF THE SUPERVISION OFFICER AND THE BUILDING CONTROL OFFICER.

3. ANY DISCREPANCIES MUST BE REPORTED TO THE DESIGNER IMMEDIATELY.

4. CONTRACTOR REQUIRE TO MARK THE END OF THE OUTFALL WITH AN ISOLATED DANGER MARK.

5. ALIGNMENT OF SEWER NETWORK IS SHOWN AS PER SURVEY DATA.

LEGEND

PROPOSED FOUL SEWER LINE

EXISTING MANHOLE

EXISTING FOUL SEWER LINE

GMP GAS LINE MEDIUM PRESSURE

GLP GAS LINE LOW PRESSURE

HV ELECTRIC LINE (HIGH VOLTAGE)

LV ELECTRIC LINE (LOW VOLTAGE)

BT EXISTING BT LINE

EXISTING FENCE LINE

DANGER SIGN BOARD

RAMSAR SITES (ENGLAND)

SPECIAL PROTECTION AREAS (ENGLAND)

SPECIAL AREAS OF CONSERVATION (ENGLAND)

SITES OF SPECIAL SCIENTIFIC INTEREST (ENGLAND)

WORKING AREA

MHWS MEAN HIGH WATER SPRING TIDE

CURRENT ISSUE INFORMATION

08.03.2011	NG	DB	DP		
DATE	DRWN	CHKD	REV	ISSUE	

THIS DRAWING IS ISSUED BY SOUTHERN WATER SUBJECT TO THE CONDITIONS THAT IT IS NOT COPIED EITHER IN WHOLE OR IN PART OR DISCLOSED TO THIRD PARTIES UNLESS PRIOR WRITTEN AUTHORISATION IS GIVEN BY SOUTHERN WATER. PREVIOUS VERSIONS OF THIS DRAWING SHOULD BE STAMPED SUPERSEDED OR DESTROYED. DO NOT SCALE THIS DRAWING - IF IN DOUBT ASK

Southern Water Services Ltd.
Southern House
Yeoman Road
Worthing, BN13 3NX
telephone (01903) 272448
fax (01903) 272047

SAI Consulting Engineers Pvt. Ltd.
(An ISO 9001:2000 Certified Company)
SAI House,
Satyam Corporate Square,
Ahmedabad - 380 054.
Phone: +91 79 6614 2600.
Fax : +91 79 6614 2800.

SAI DRAWING NO.

ISSUE

PROJECT TITLE

FISHERY LANE
HAYLING ISLAND

DRAWING TITLE

LOCATION PLAN
SHOWING CONSERVATION AREAS

SITE UNIT
MINI/MONIC

SITE UNIT
NO.

PRN NO.

SCALE

MASTER
SIZE

S.W. DRAWING NO.

REVISION