PERMIT

23 WADE COURT ROAD, PROPOSED GARAGE

B.O.H. PERMIT

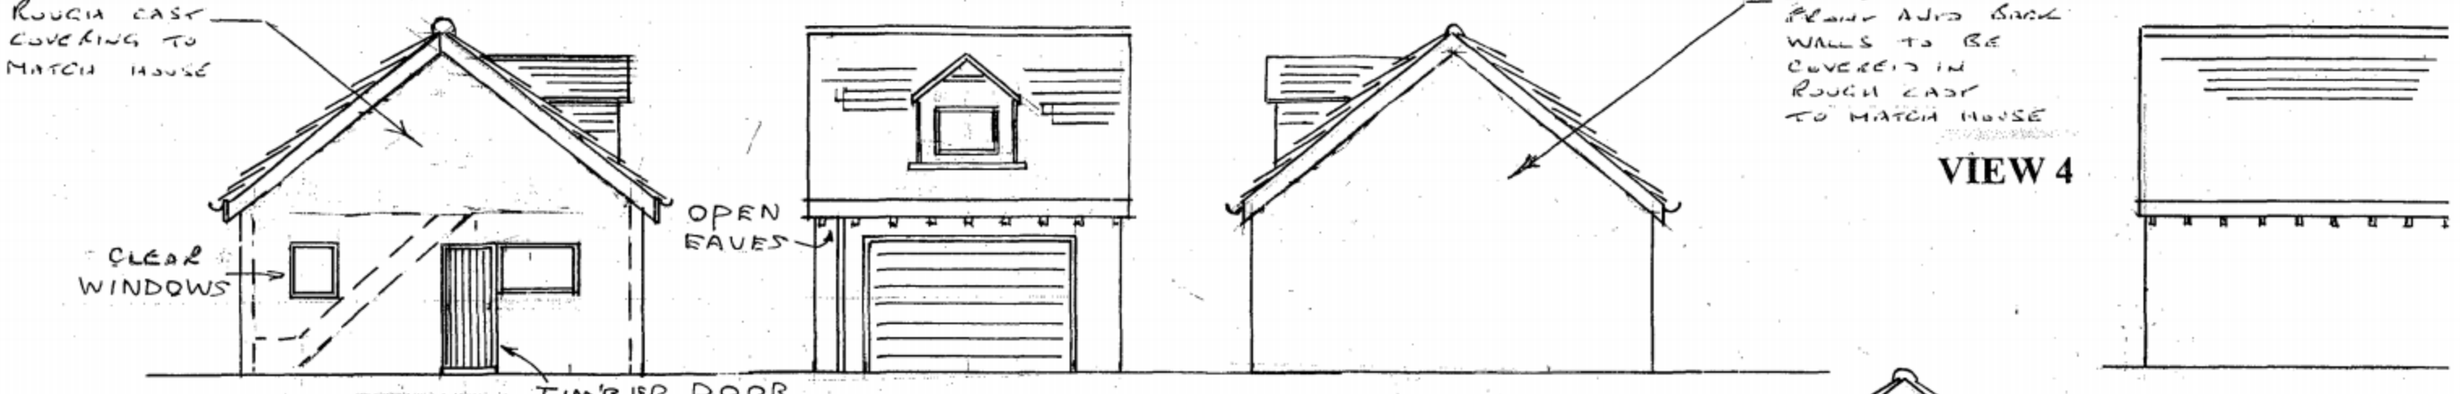

VIEW 6 VIEW 5 1/100 UNO VIEW 7 VIEW 4

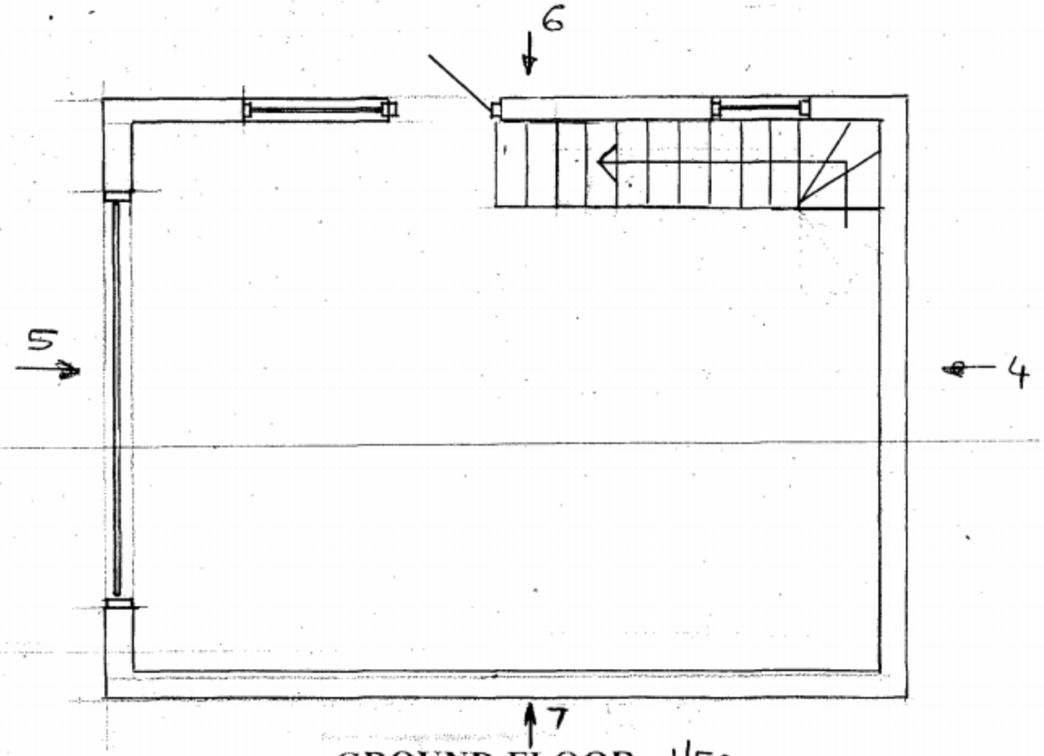

GROUND FLOOR 1/50

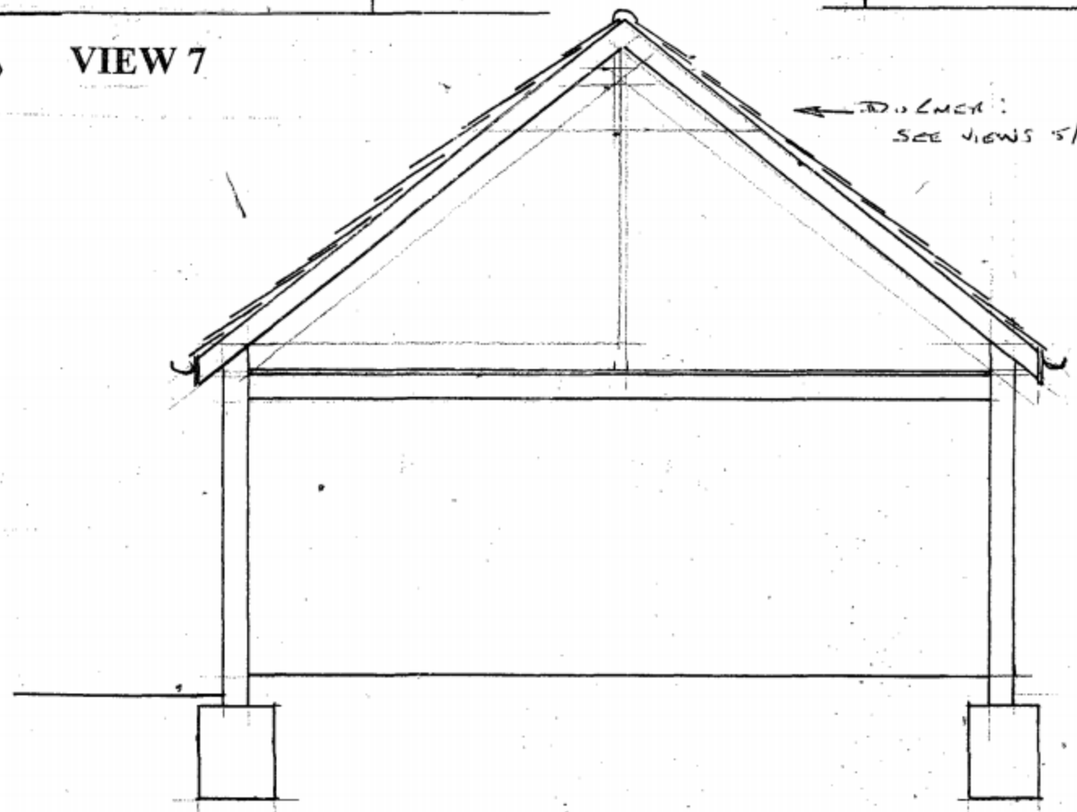

E/10/0235

AMENDED