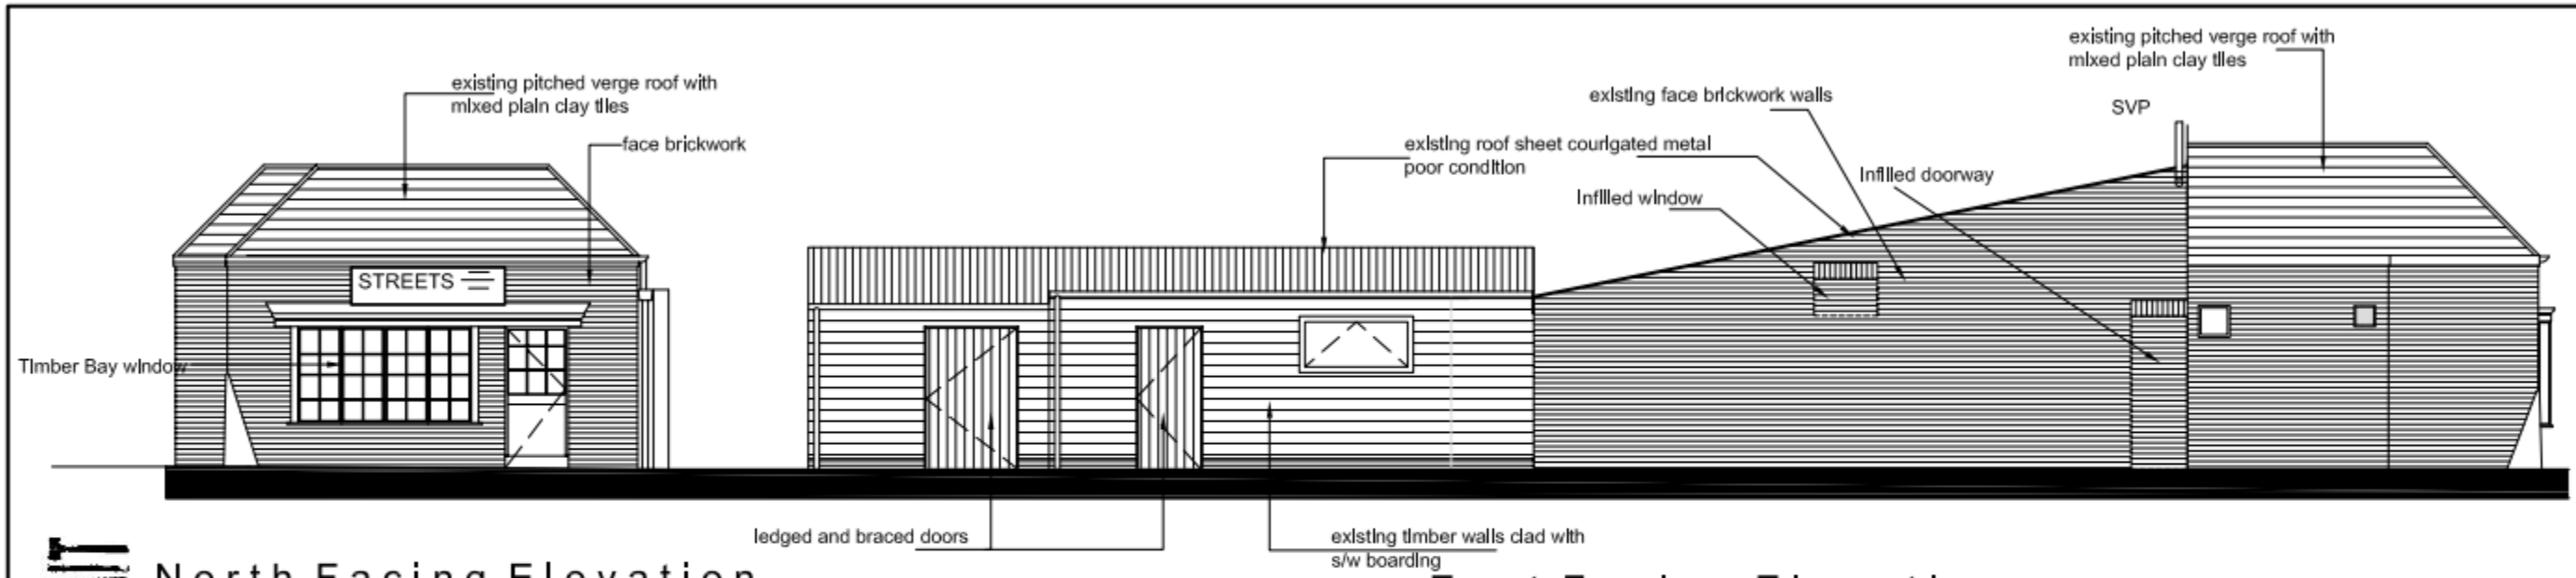

North Facing Elevation

@ 1:100 (A3)

East Facing Elevation

PERMIT

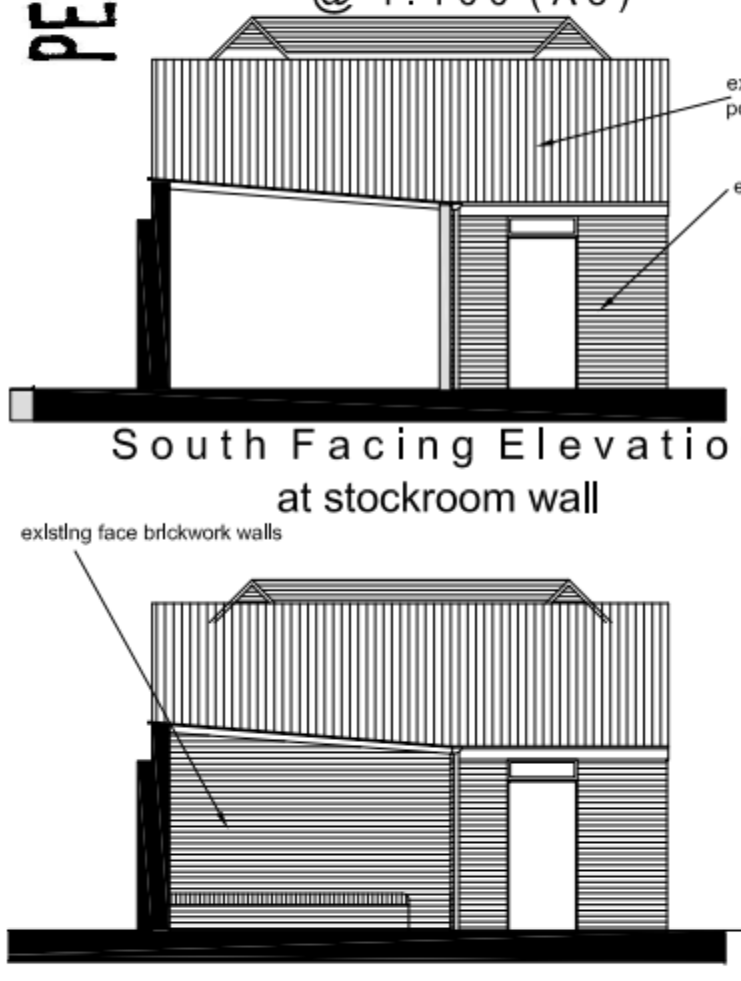

South Facing Elevation

at stockroom wall

South Facing Elevation

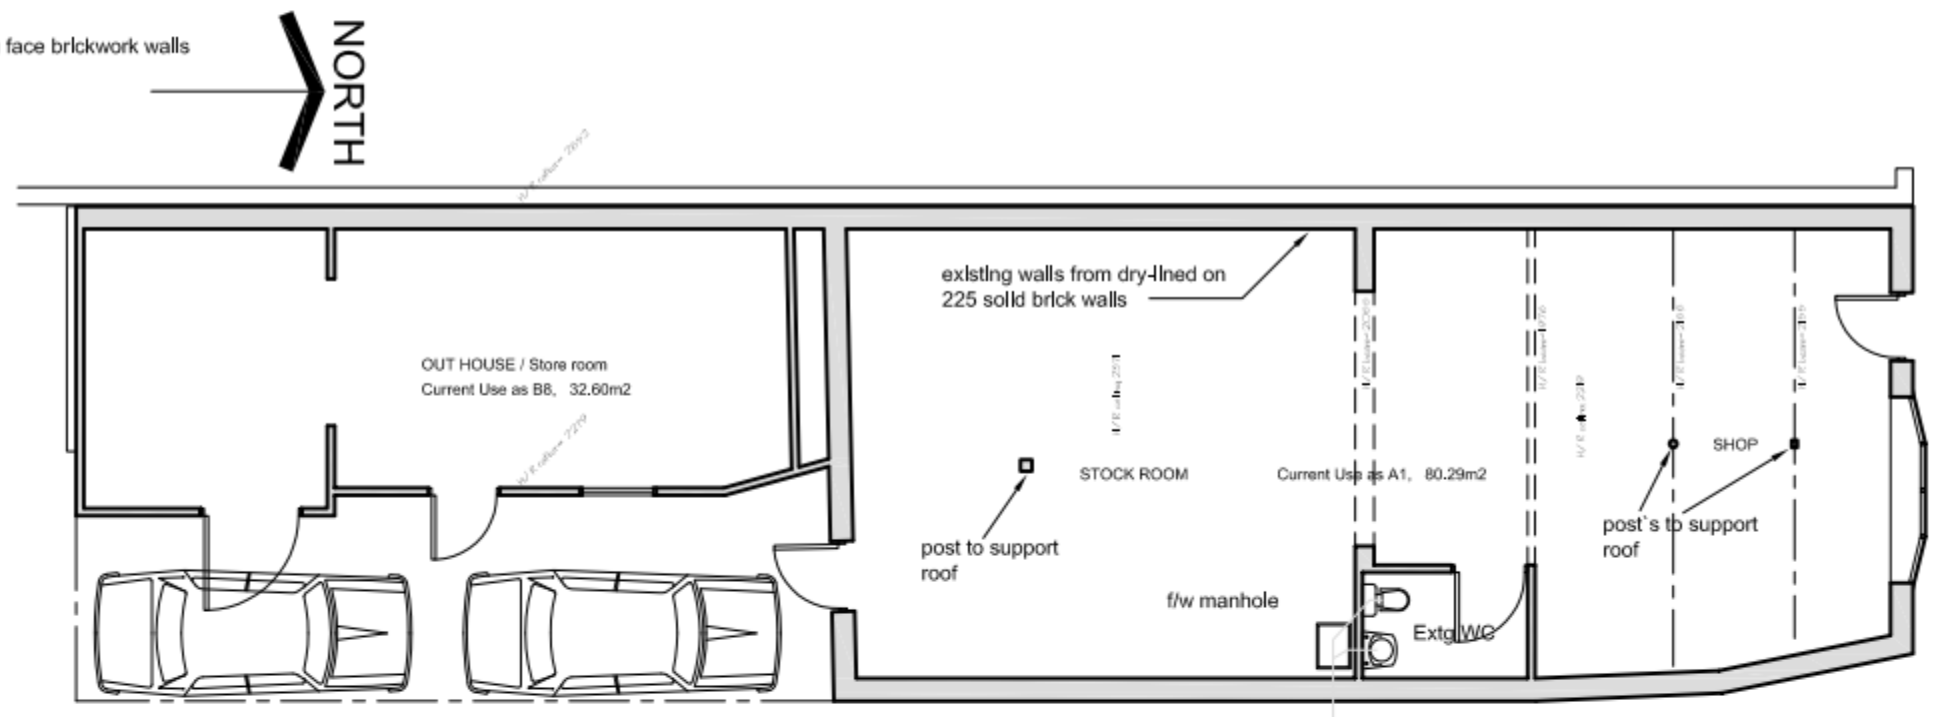

Floor Plan @ 1:100 (A3)

project: Proposed change of use & refurbishment to No 12 The Pallant, Havant, Hampshire	drawn by: bf.sales	date: July 2010	Drg Number: 1021-01
drawing title: Existing Plans and Elevations	checked by	date	
	scale: 1:100	rev	

COMPUTER DESIGN PARTNERSHIP
Architectural , Civil Structural & Mechanical Draughting Services
tel 01329 311671
tel 07966 066421
email Bernie_cdp100@hotmail.com
6 Tukes Avenuue
Bridgemary, Gosport
Hampshire, PO13 0SE