

PERMIT

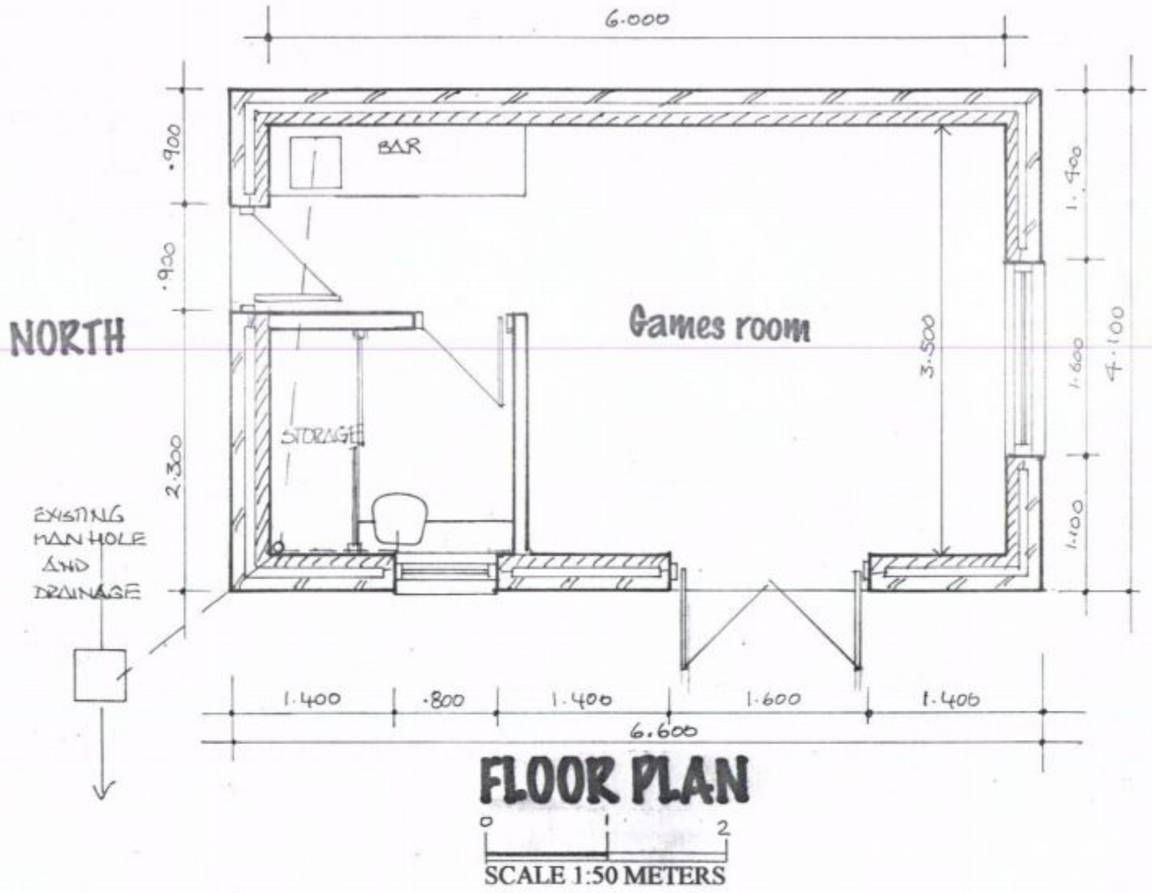

FLOOR PLAN

0 1 2

SCALE 1:50 METERS

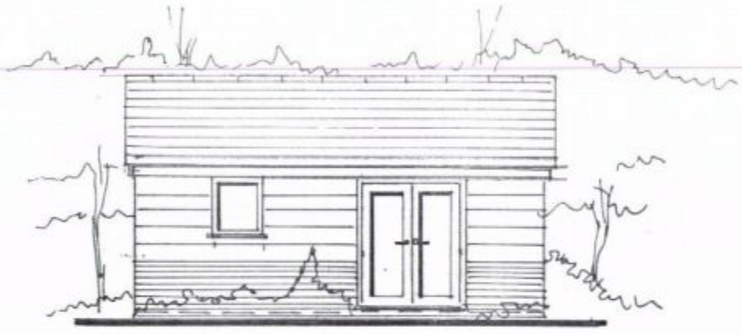

EAST ELEVATION

HAVANT BOROUGH COUNCIL
- 2 SEP 2011
RECEIVED



SOUTH ELEVATION

NORTH ELEVATION

WEST ELEVATION

- RIDGE HEIGHT TO HIGHER THAN 4.000 METERS
- PLAIN TILES - CONCRETE - BROWN
- WOOD CLADDING
- BRICK LOWER WALL
- WHITE U.P.V.C. WINDOWS

ELEVATIONS

0 1 2 3 4

SCALE 1:100 METERS

PROPOSED OUT BUILDING IN REAR GARDEN OF 26 WOODCROFT LANE, LOVEDEAN, PO8 9PY

For: Mr. T Jarrett, 26Woodcroft Lane, Lovedean, PO8 9PY	**Date:** 2011 **Scale:** AS SHOWN **No** 1 **Drawn:** KIM AMENDED - 31/8/11	**CREATIVE DESIGNS** Oaklea, Titchfield Lane, Wickham, Portsmouth PO17 5PQ Tel 01329 835992