

PERMIT




Existing Ground Floor Plan
(Scale 1:100)

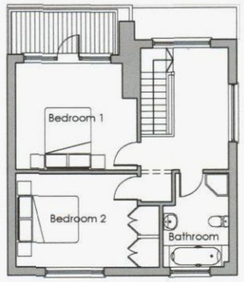

Existing First Floor Plan
(Scale 1:100)

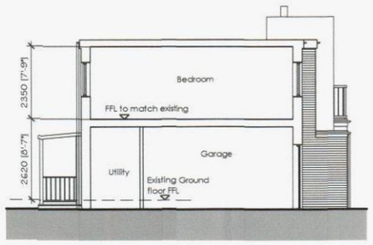

Proposed Section
(Scale 1:100)

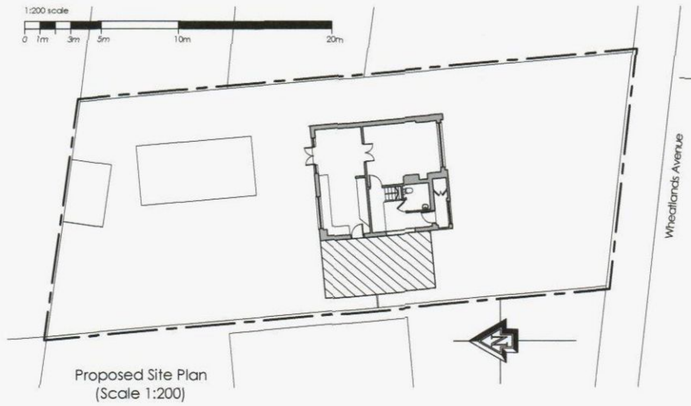

Proposed Site Plan
(Scale 1:200)


NOTES



LOCATION PLAN SCALE 1:1250


OS MAP - © Crown Copyright 2010. All rights reserved. Licence number 100020449

SCALING ONLY FOR LOCAL AUTHORITY PURPOSES

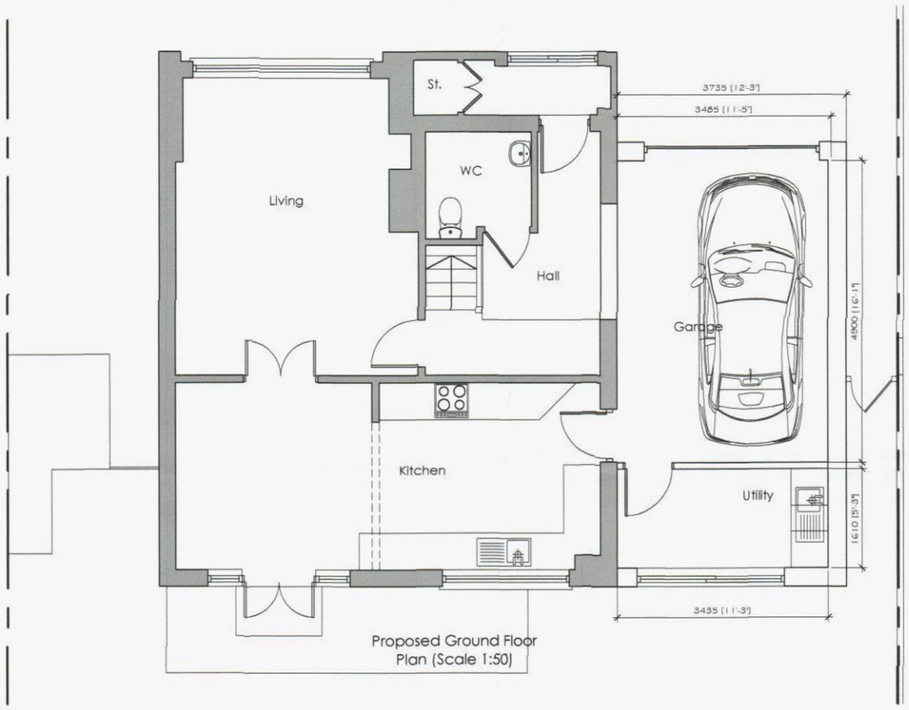

Proposed Ground Floor
Plan (Scale 1:50)


1:50 scale
0 1m 2m 3m 5m

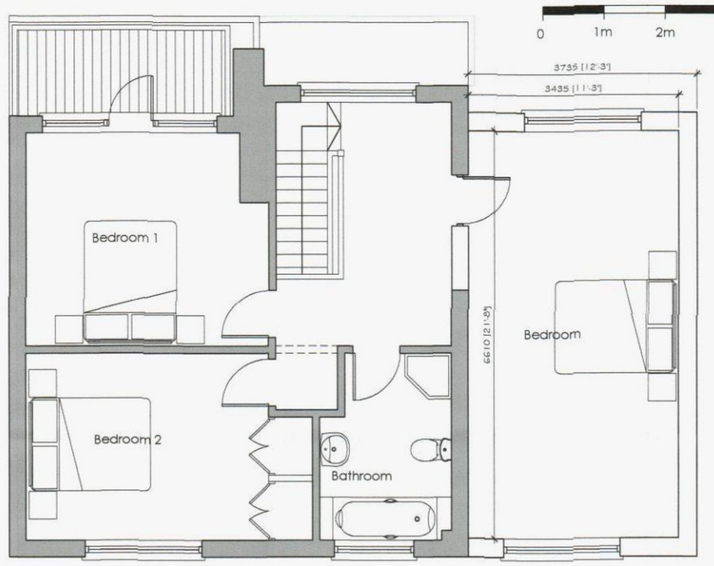

Proposed First Floor Plan
(Scale 1:50)




Existing North Elevation
(Scale 1:100)

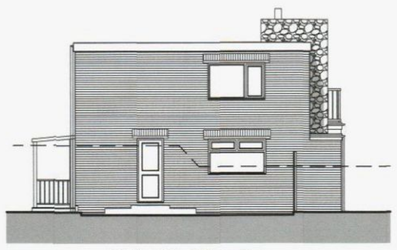

Existing West Elevation
(Scale 1:100)



Existing South Elevation
(Scale 1:100)

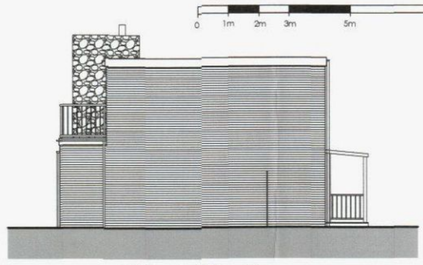

Existing East Elevation
(Scale 1:100)




Proposed North Elevation
(Scale 1:100)



Proposed West Elevation
(Scale 1:100)



Proposed South Elevation
(Scale 1:100)

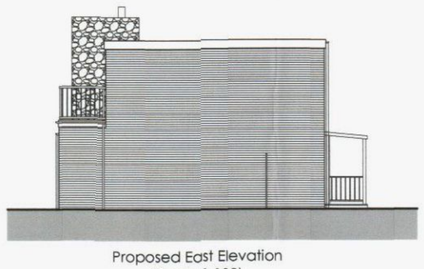

Proposed East Elevation
(Scale 1:100)

1:100 scale
0 1m 2m 3m 5m 10m

P4	11.04.11	Amendment to width of extension as planners comments		PR
P3	18.02.11	Issued for Planning Permission		PR
P2	11.02.11	Changes as clients comments		PR
P1	04.02.11	Preliminary Issue		PR
Revision	Date	Description	Dwn	Chkd

PLC ARCHITECTS
Brankesmere House
Queens Crescent, Southsea
Portsmouth PO5 3HT
Hampshire England
Tel: (023) 927 55 333
Fax: (023) 927 55 222
E-Mail: admin@plcarchitects.com
Web: www.plcarchitects.com

Client :
Mr Warren Peak

HAVANT BOROUGH COUNCIL
03 JUN 2011
RECEIVED

Project :
Proposed two storey side extension
At 27 Wheatlands Avenue, Hayling Island

Drawing Title :
Existing & Proposed Plans,
Elevations & site plans

Drawn By	Date	Checked By	Date	Approved By	Date
PR	Feb 11				

Drawing No.	Revision:	Scale:
10.1775.100	P4	As Shown

PLC ARCHITECTS © COPYRIGHT RESERVED 2011
DIMENSIONS TO BE CHECKED ON SITE
SCALING ONLY FOR LOCAL AUTHORITY PURPOSES

External materials

1. Painted brickwork colour white to match existing
2. White upvc windows to match existing
3. 3 layer felt flat roof to match existing
4. upvc rainwater goods
5. upvc fascias to match existing

E:\2010 Jobs\10.1775 27 Wheatlands Ave, Hayling Island\Current Drawings\100 Series Plot Files - Planning Drawings\100_P4.dwg