
PERMIT

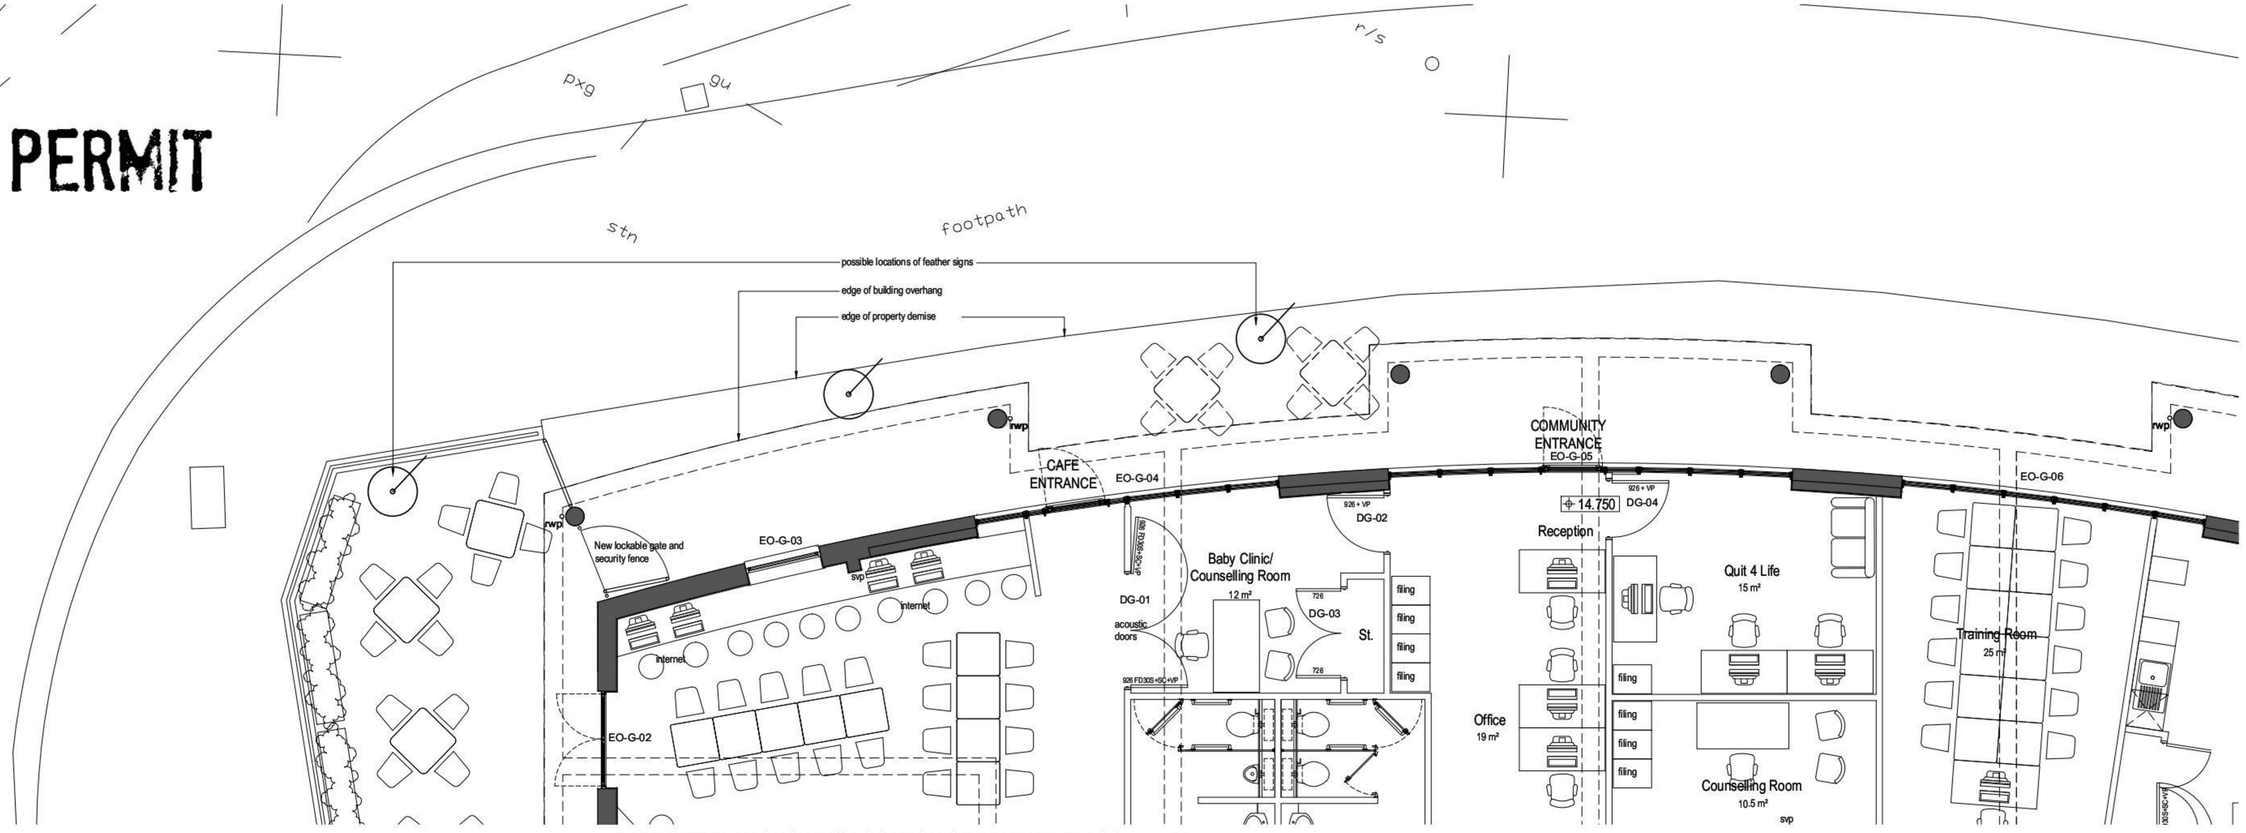

PART SITE PLAN SHOWING LOCATION OF FEATHER FLAGS - 1 : 50



SIDE ELEVATION ONTO DUNSBURY WAY - 1 : 50

NOTE -
signage manufacturer to check dimensions on site due to non-rectalinear elevations

Rev	Description	Drawn	Date	Chk'd	App'd

The Old Post Office
Station Road
Wickham, PO17 5JA
t: 01329 832405
f: 01329 835175
e: admin@axismail.co.uk
w: www.axisarchitecture.co.uk

Axis ARCHITECTURE

Dimensions, areas and levels where given are only approximate and subject to site survey.
All dimensions are to be checked on site.
Any discrepancies are to be reported to the architect before work commences.
Figured dimensions only are to be taken from this drawing.
This drawing is to be read in conjunction with all relevant consultants and/or specialists drawings/documents and any discrepancies or variations are to be notified to the architect before the affected work commences.
This drawing is copyright and remains the property of the Architects.

'The Hub'
Greywell Heights
39 Park Parade, Leigh Park
Park Families
Signage Elevation & Plan

Scale
metres 1 2 3 4

PLANNING

Scale @ A1	Drawn	Checked	Date
1:50	PSA		Oct 2010

Job Number & Drawing Number — Revision

10-23-BR119