APP/10/0023

© Crown copyright.
All rights reserved.
Reproduced by
permission.
Licence No. 100046837

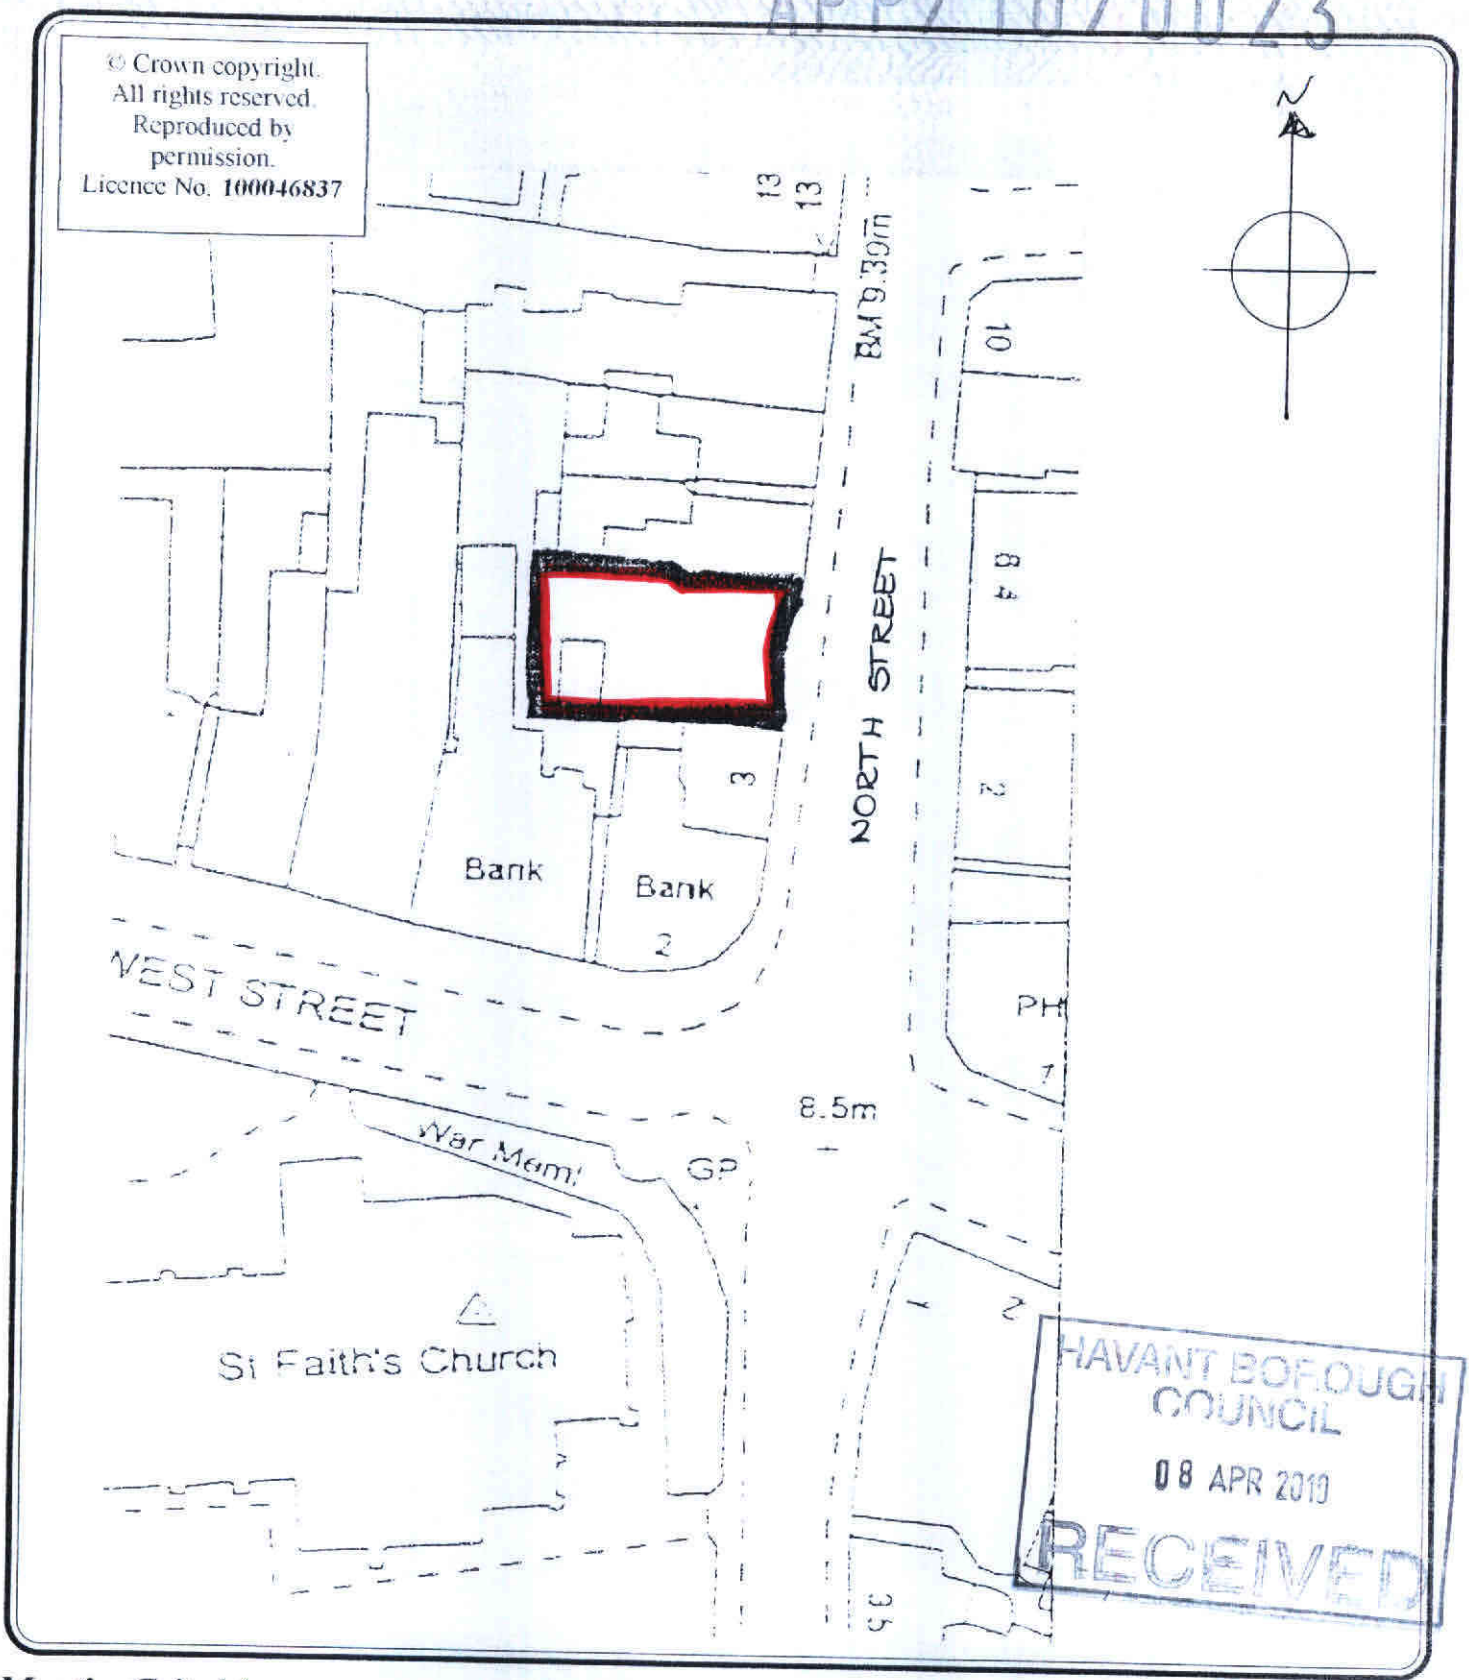

HAVANT BOROUGH COUNCIL
08 APR 2010
RECEIVED

Martin Critchley Consultants Ltd.
Architectural and Design Services.

7, North Street, Havant, Hampshire, PO9 1PW.
Tel. 02392 474 919
Fax. 02392 49 99 33

JOB
5 NORTH STREET
HAVANT

Date 15-01-2010

Job No.
0801

DRAWING
BLOCK PLAN

Scale 1:500

Drawn P.C

Drg.No.
202