PERMIT

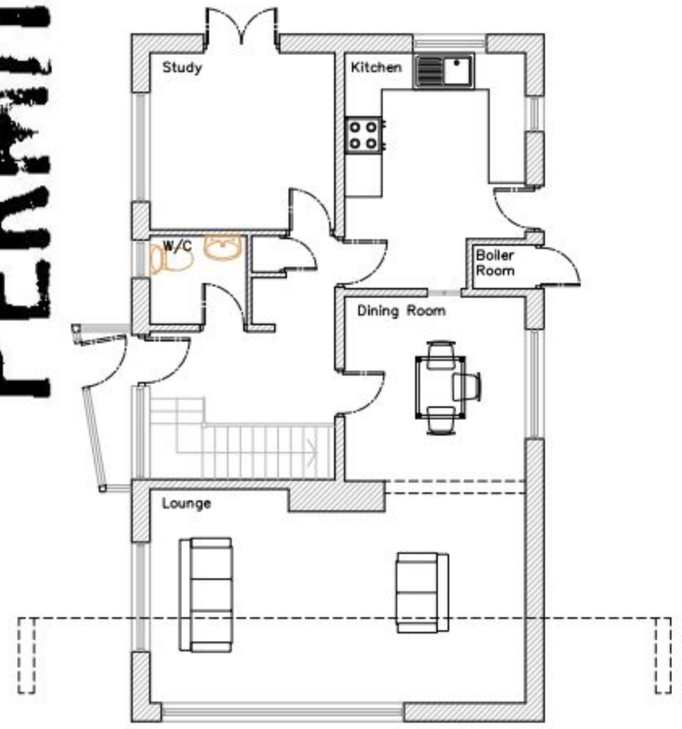

Existing Ground Floor Plan @ 1/100

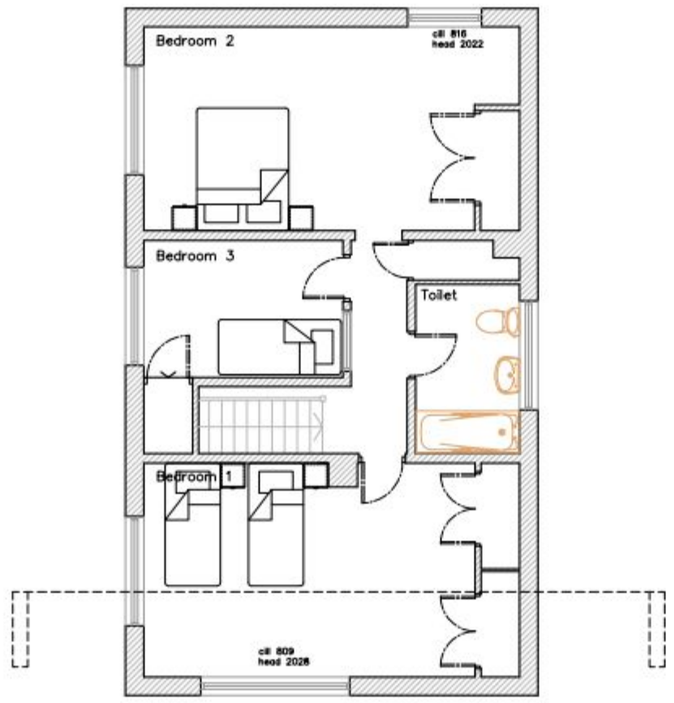

Existing First Floor Plan @ 1/100



Existing South - West Elevation @ 1/100



Existing North - West Elevation @ 1/100



Existing North - East Elevation @ 1/100



Existing South - East Elevation @ 1/100

NOTES:

Dimensions to be checked on site before commencing work. Any discrepancies shall be reported to the architect immediately.

Do not scale from these drawings except for planning purposes. Use figured dimensions only.

Where applicable this drawing is to be read in conjunction with other consultants' drawings.

All drawings to be read in conjunction with specification and all other drawings including structural engineer and mechanical and electrical drawings / specification

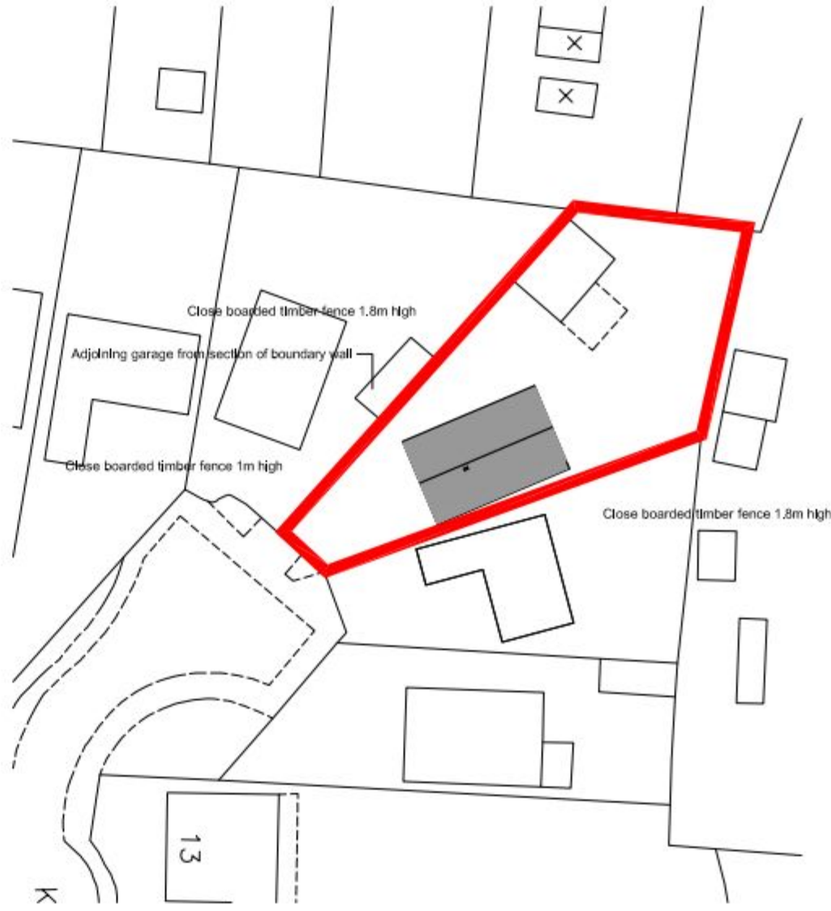

Block Plan @ 1:500
© Crown Copyright 2010. All rights reserved.
Licence number 100020449



Site Location @ 1:1250
© Crown Copyright 2010. All rights reserved.
Licence number 100020449

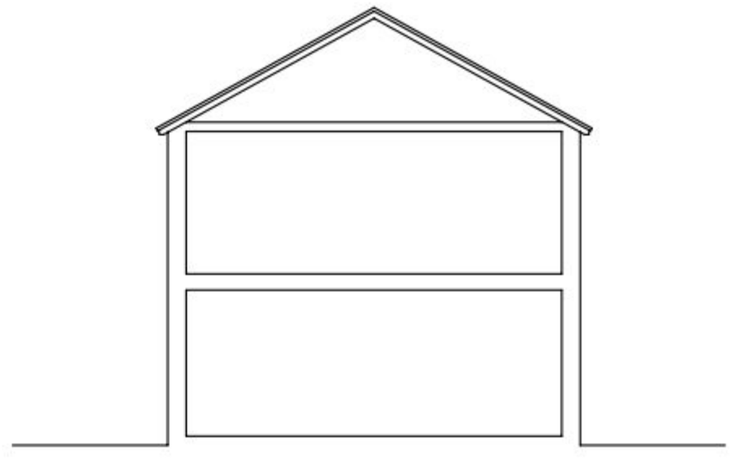

Existing Section @ 1:100

REV	DATE	AMENDMENT	DRAWN

helyerdesign
sustainability through design
mail@helyerdesign.co.uk www.helyerdesign.co.uk.
1 The Old Flour Mill, Emsworth, PO10 7BT
01243 370 715

CLIENT
Mr Colin Hynes

PROJECT
10 Kingsey Avenue,
Emsworth,
Hampshire,

DRAWING: Existing
SCALE: as noted

DATE 29.09.10 DRAWN LH

DRAWING NUMBER: 10137/01
REVISION: