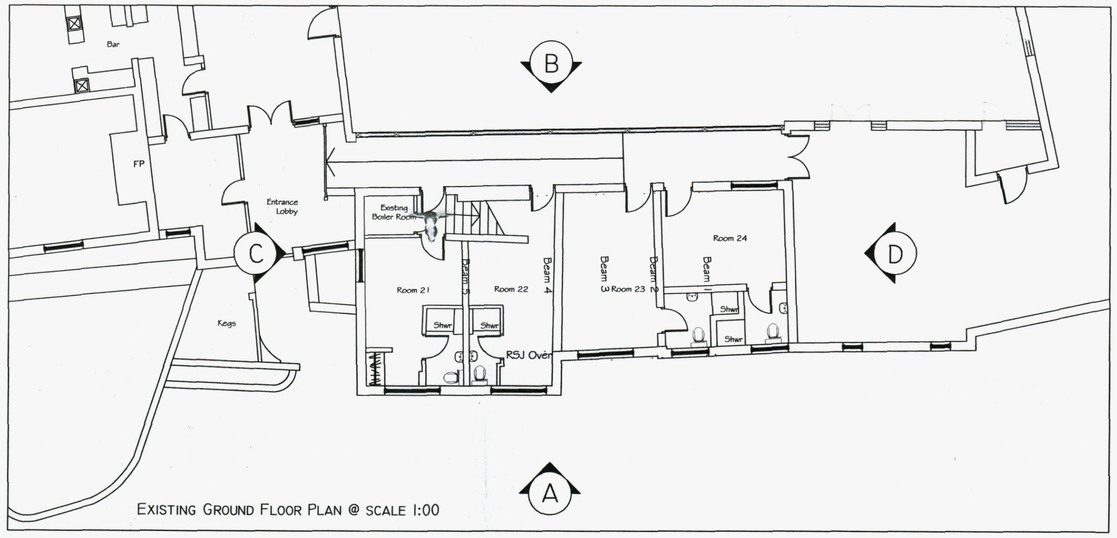

EXISTING GROUND FLOOR PLAN @ SCALE 1:00

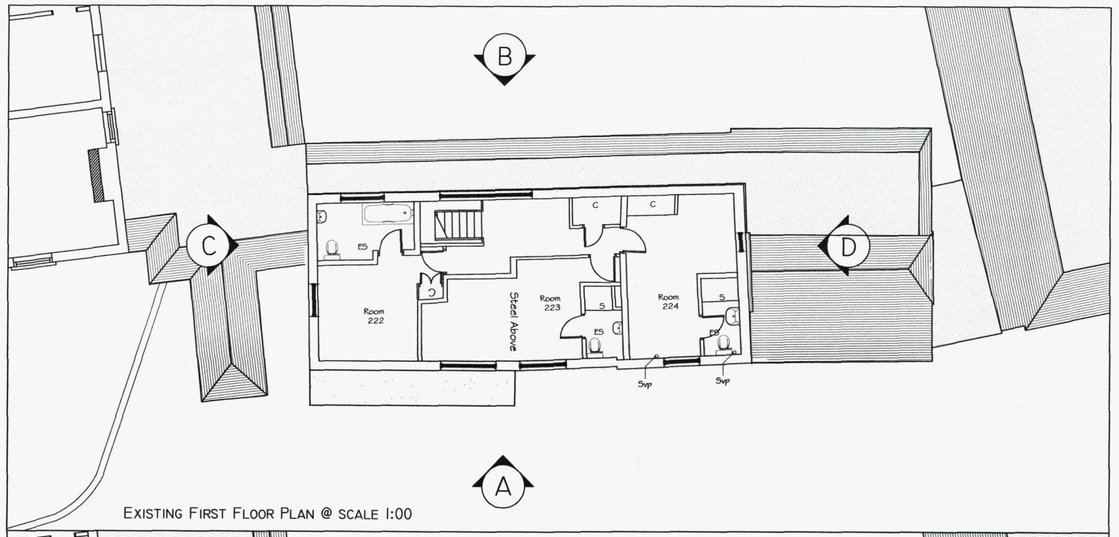

EXISTING FIRST FLOOR PLAN @ SCALE 1:00

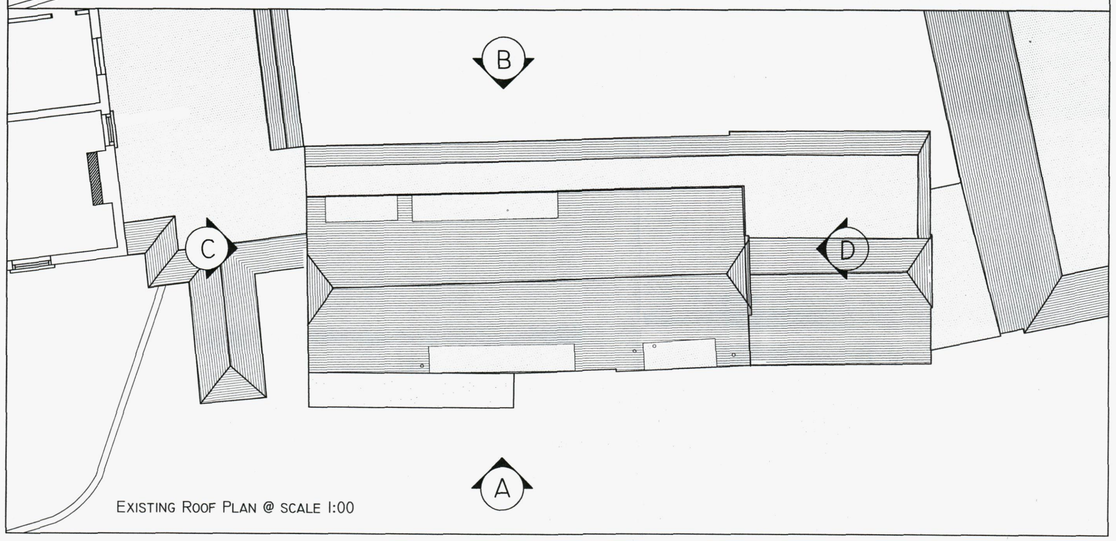

EXISTING ROOF PLAN @ SCALE 1:00

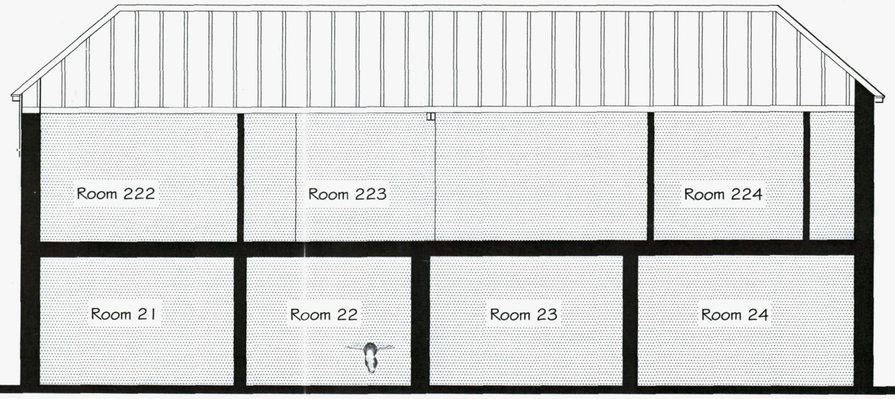

EXISTING SECTION @ SCALE 1:50

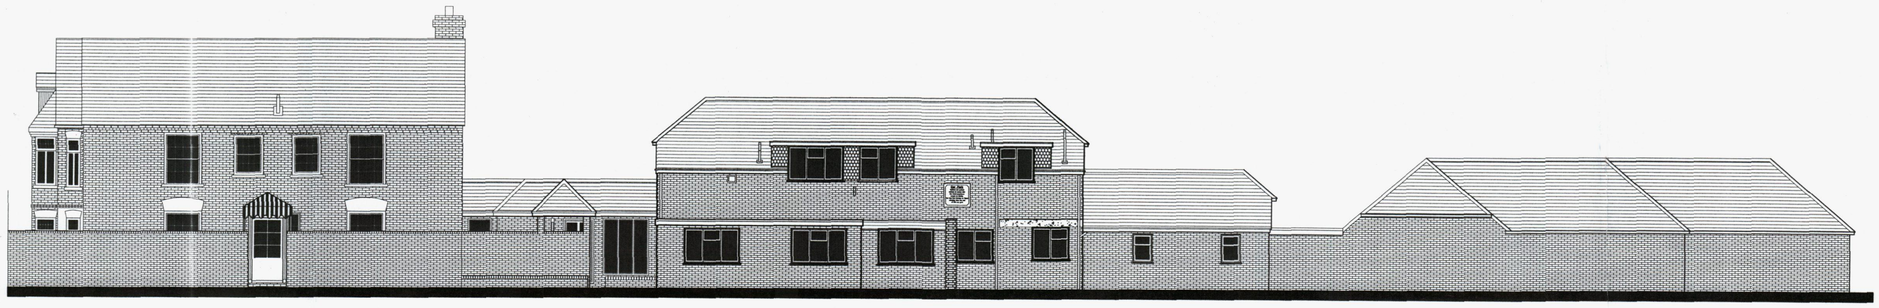

EXISTING ELEVATION A @ SCALE 1:100



EXISTING ELEVATION B @ SCALE 1:100

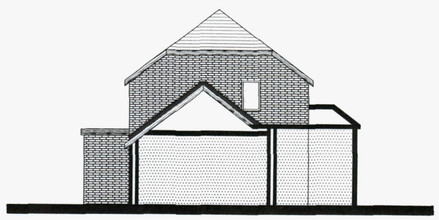

EXISTING ELEVATION B @ SCALE 1:100

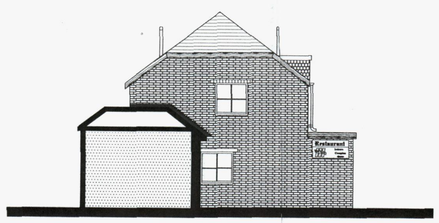

EXISTING ELEVATION C @ SCALE 1:100

HAVANT BOROUGH COUNCIL
20 APR 2011
RECEIVED

NOTES:

This drawing is copyright and remains the property of Graham Ash Architects. All dimensions are to be checked on site. Any discrepancies are to be reported to the Architect before work commences. The scheme is subject to town planning and all other necessary consents.

GRAHAM ASH ARCHITECTS
CHARTERED ARCHITECTS TOWN PLANNING CONSULTANTS
18A MARKET PLACE, ROMSEY, HAMPSHIRE SO51 8NA.
TELEPHONE 01794 518706 FAX 01794 511034
EMAIL info@grahamasharchitects.com
WEBSITE www.grahamasharchitects.com

PROJECT:
Newtown House Hotel
Manor Road
Hayling Island

TITLE:
EXISTING STABLE BLOCK PLANS

DESIGNED BY	DATE	DRWN /DTALD BY:
GA		E.ASH
SCALE	PLOTTED	REV.
AS SHOWN		

CHECKED BY: .....
DATE: .....
SIGNED: .....

PURPOSE OF ISSUE:
☑ information ☐ approval ☐ tender ☐ construction

DWG. NO.
05:043:27