APP/10/0025

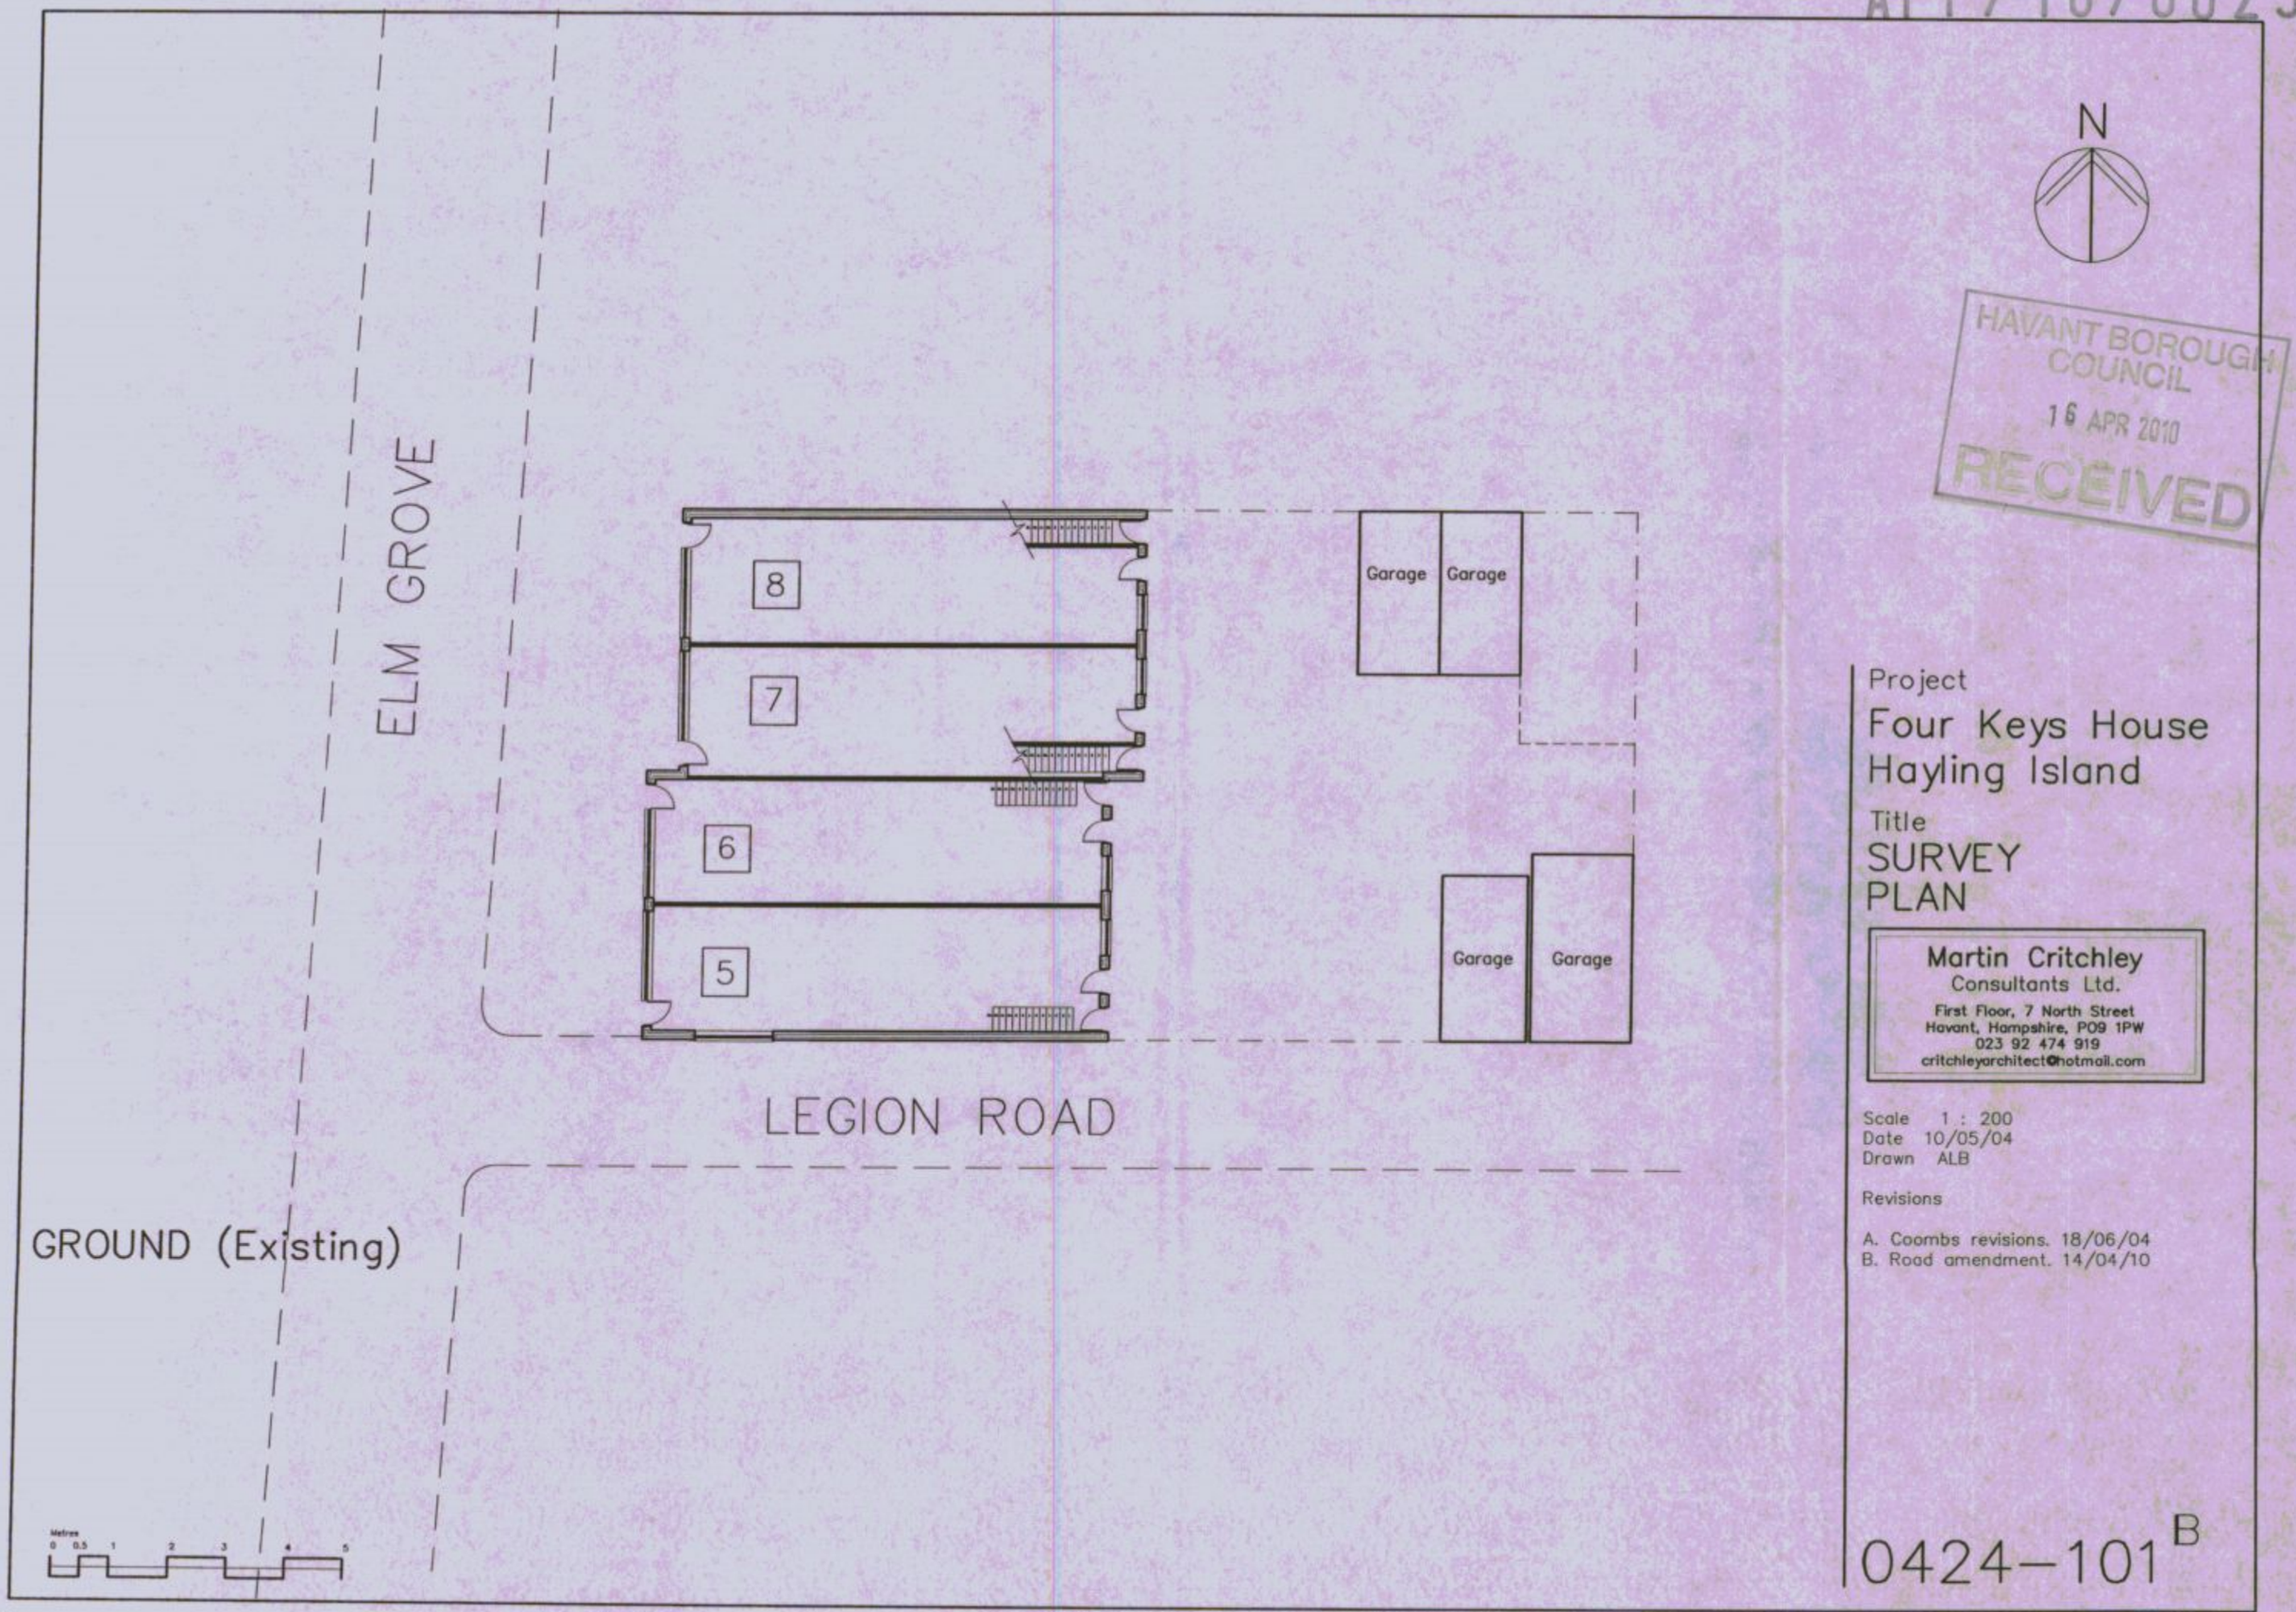

N

HAVANT BOROUGH COUNCIL
16 APR 2010
RECEIVED

Project
Four Keys House
Hayling Island

Title
SURVEY
PLAN

Martin Critchley
Consultants Ltd.
First Floor, 7 North Street
Havant, Hampshire, PO9 1PW
023 92 474 919
critchleyarchitect@hotmail.com

Scale 1 : 200
Date 10/05/04
Drawn ALB

Revisions

A. Coombs revisions. 18/06/04
B. Road amendment. 14/04/10

0424–101 B