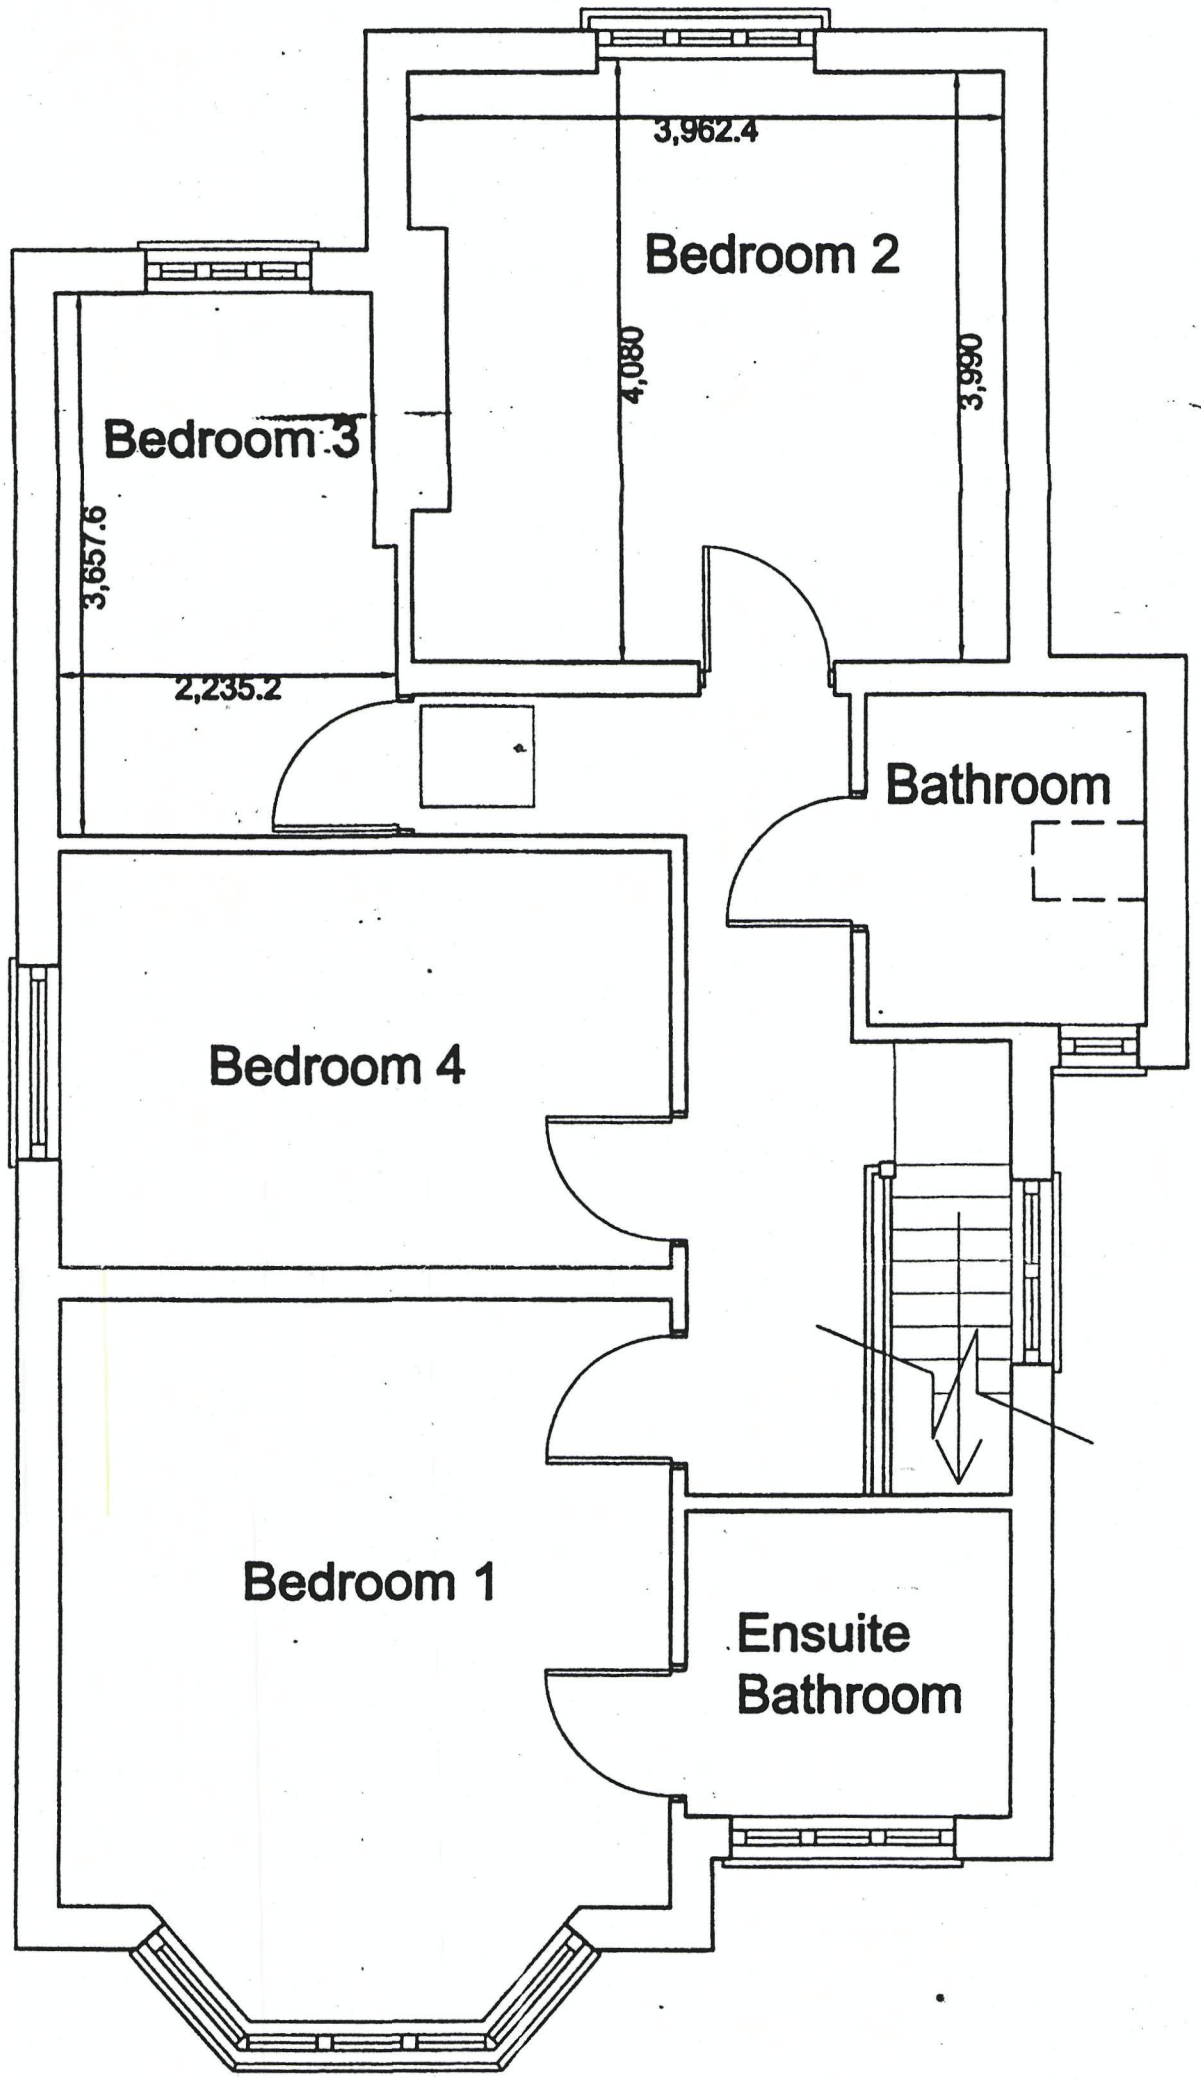

First Floor (1:50)

HAVANT BOROUGH COUNCIL
18 JAN 2011
RECEIVED

Existing Plans

DRAWING NO: 613/03