
PERMIT

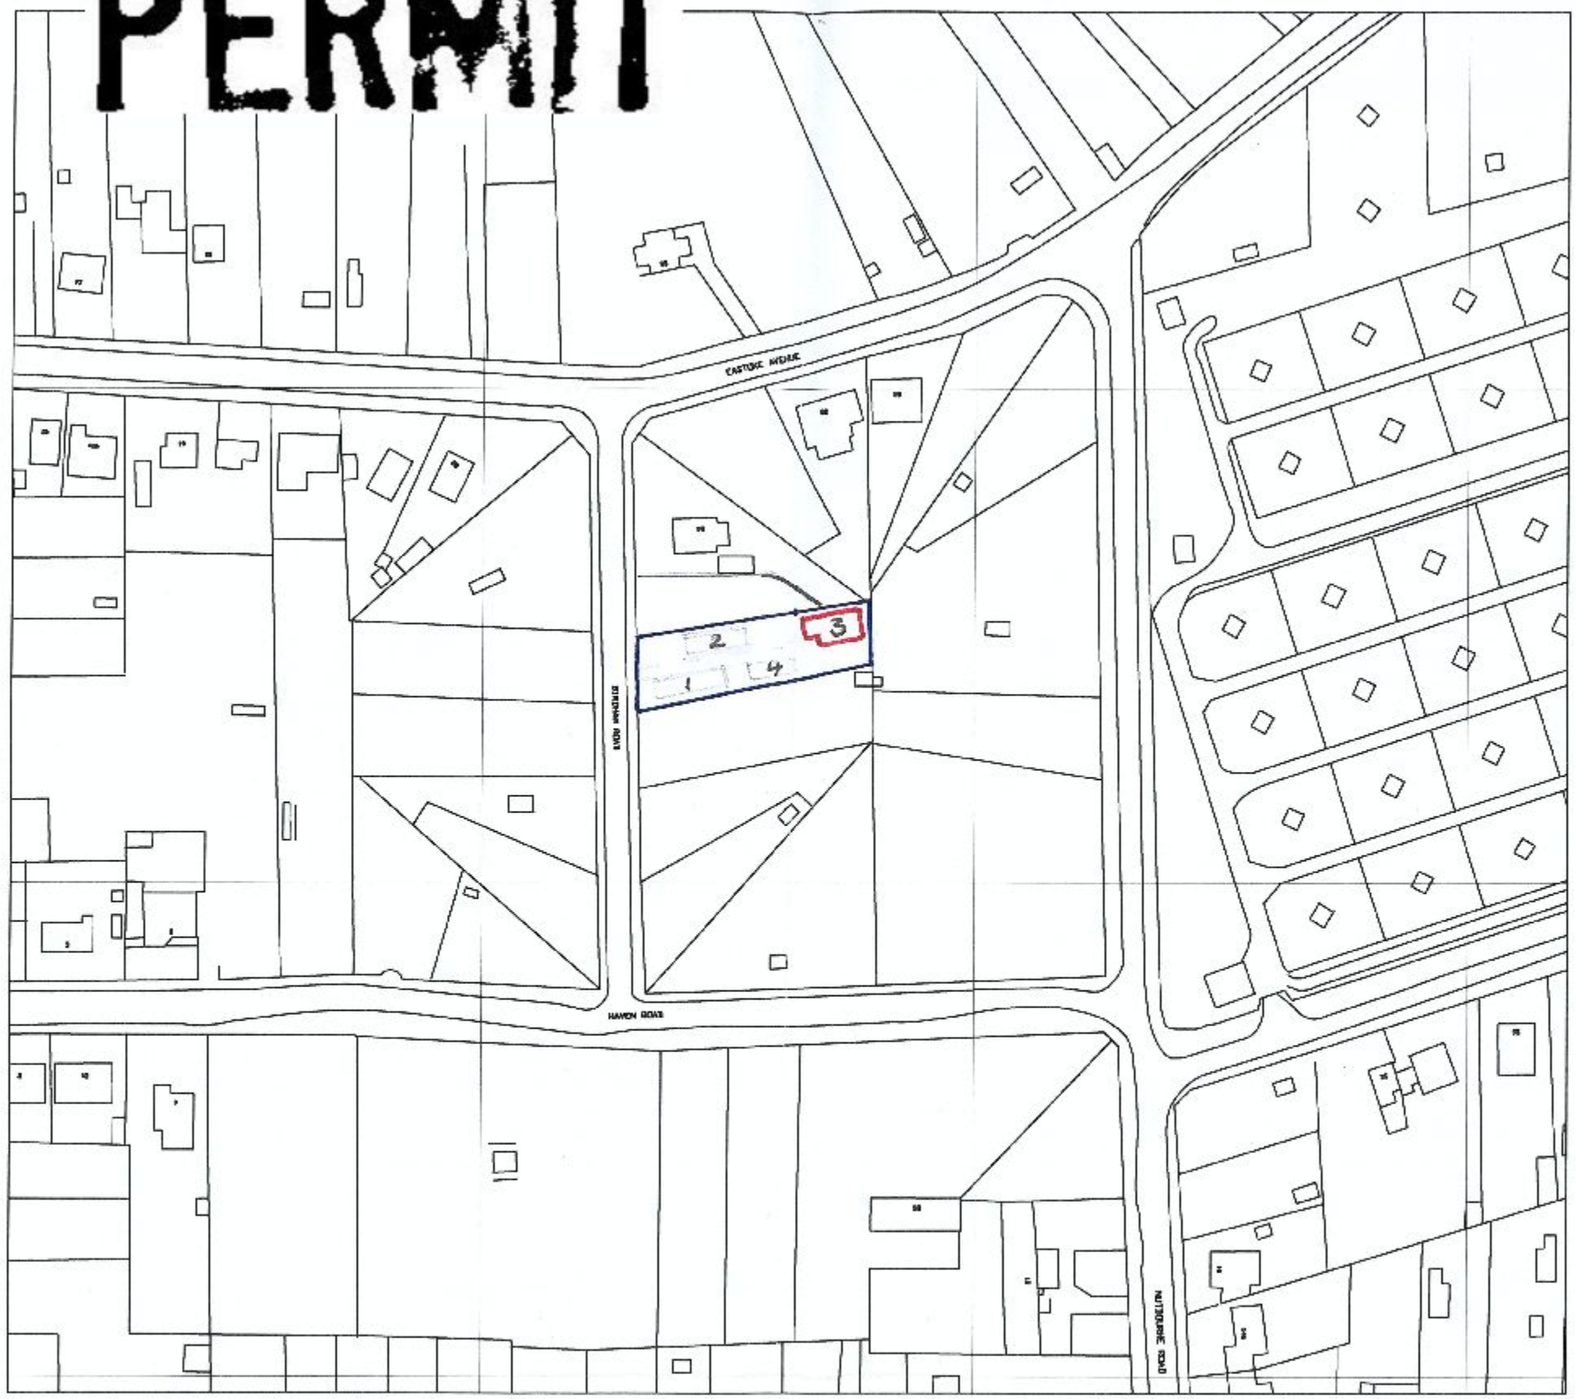

LOCATION PLAN CARAVAN, PLOT 3, 8 BIRDHAM RD, HAYLING ISLAND PO11 9QY.

FOR MR A MASKELL

notes

0 100mm @A3

8 Birdham Road, Hayling Island, PO11 9QY
Location plan
Scale 1:1250 @A3