PERMIT

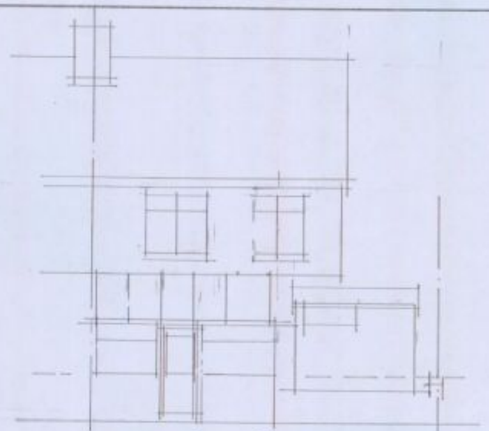

rear elevation.

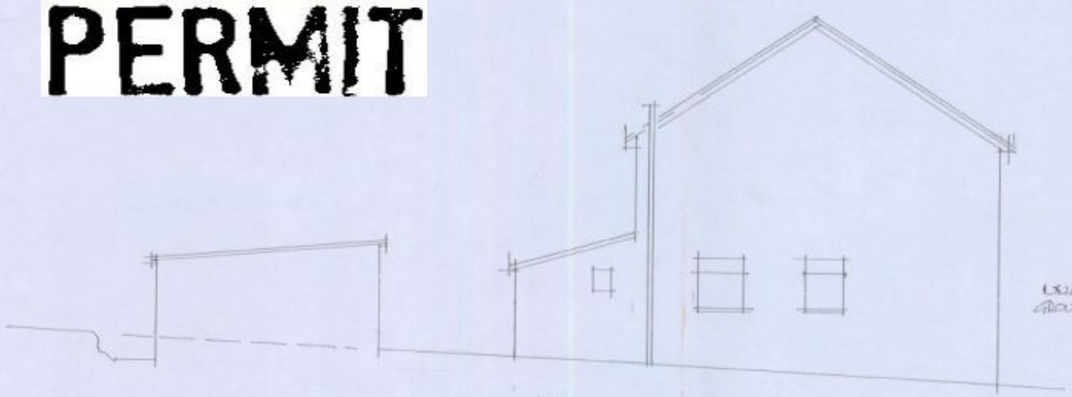

side.

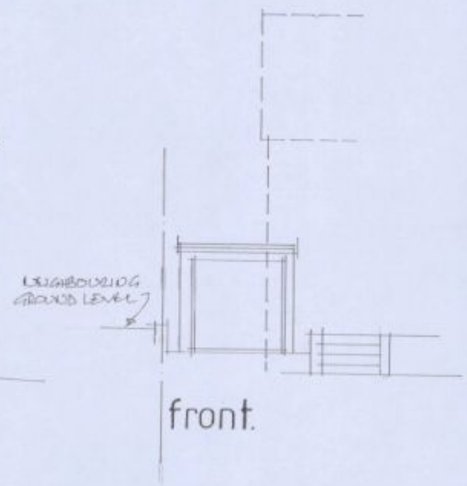

front.

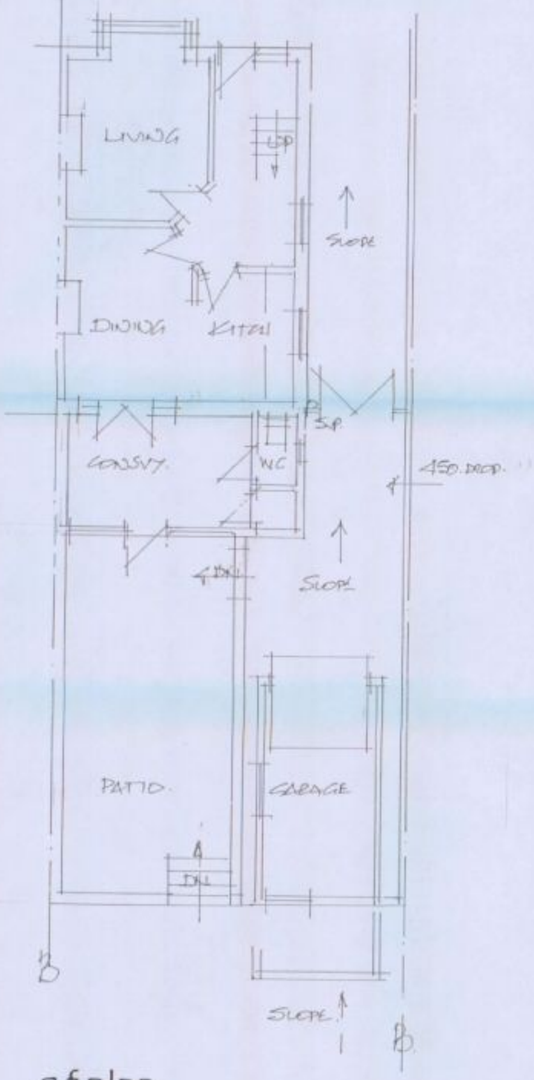

g.f.plan.

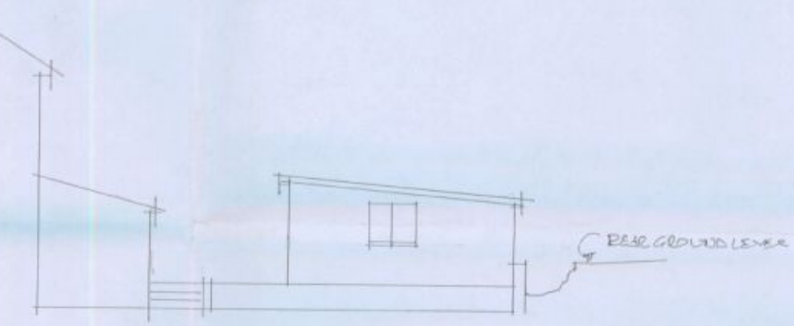

side.

Note:
All dimensions must be checked on site
and not scaled from this drawing. BUILT FOR LOCAL AUTHORITY PLANNING PURPOSES.

A		
	Date	Revision

© copyright

THORNS-YOUNG
ARCHITECTURAL

THORNS-YOUNG LTD.
232 London Road, North End, Portsmouth. PO2 9JQ
Tel: (0233 9267 2883 Fax: (0233 9266 3457

Client

MR & MRS J. RICHARDSON.

Job Title

116 PARK AVENUE
WIDLEY

HAVANT BOROUGH COUNCIL
29 SEP 2010
RECEIVED

Drawing Title

EXISTING FLOOR PLAN
AND ELEVATIONS
SINGLE STOREY EXTENSION.

Scale 1:100

Date AUG '10 | Drawn by BT

Drg. No. 3110.10.1. | Rev.

MERCURY GRAPHICS 538210