


REFUSE

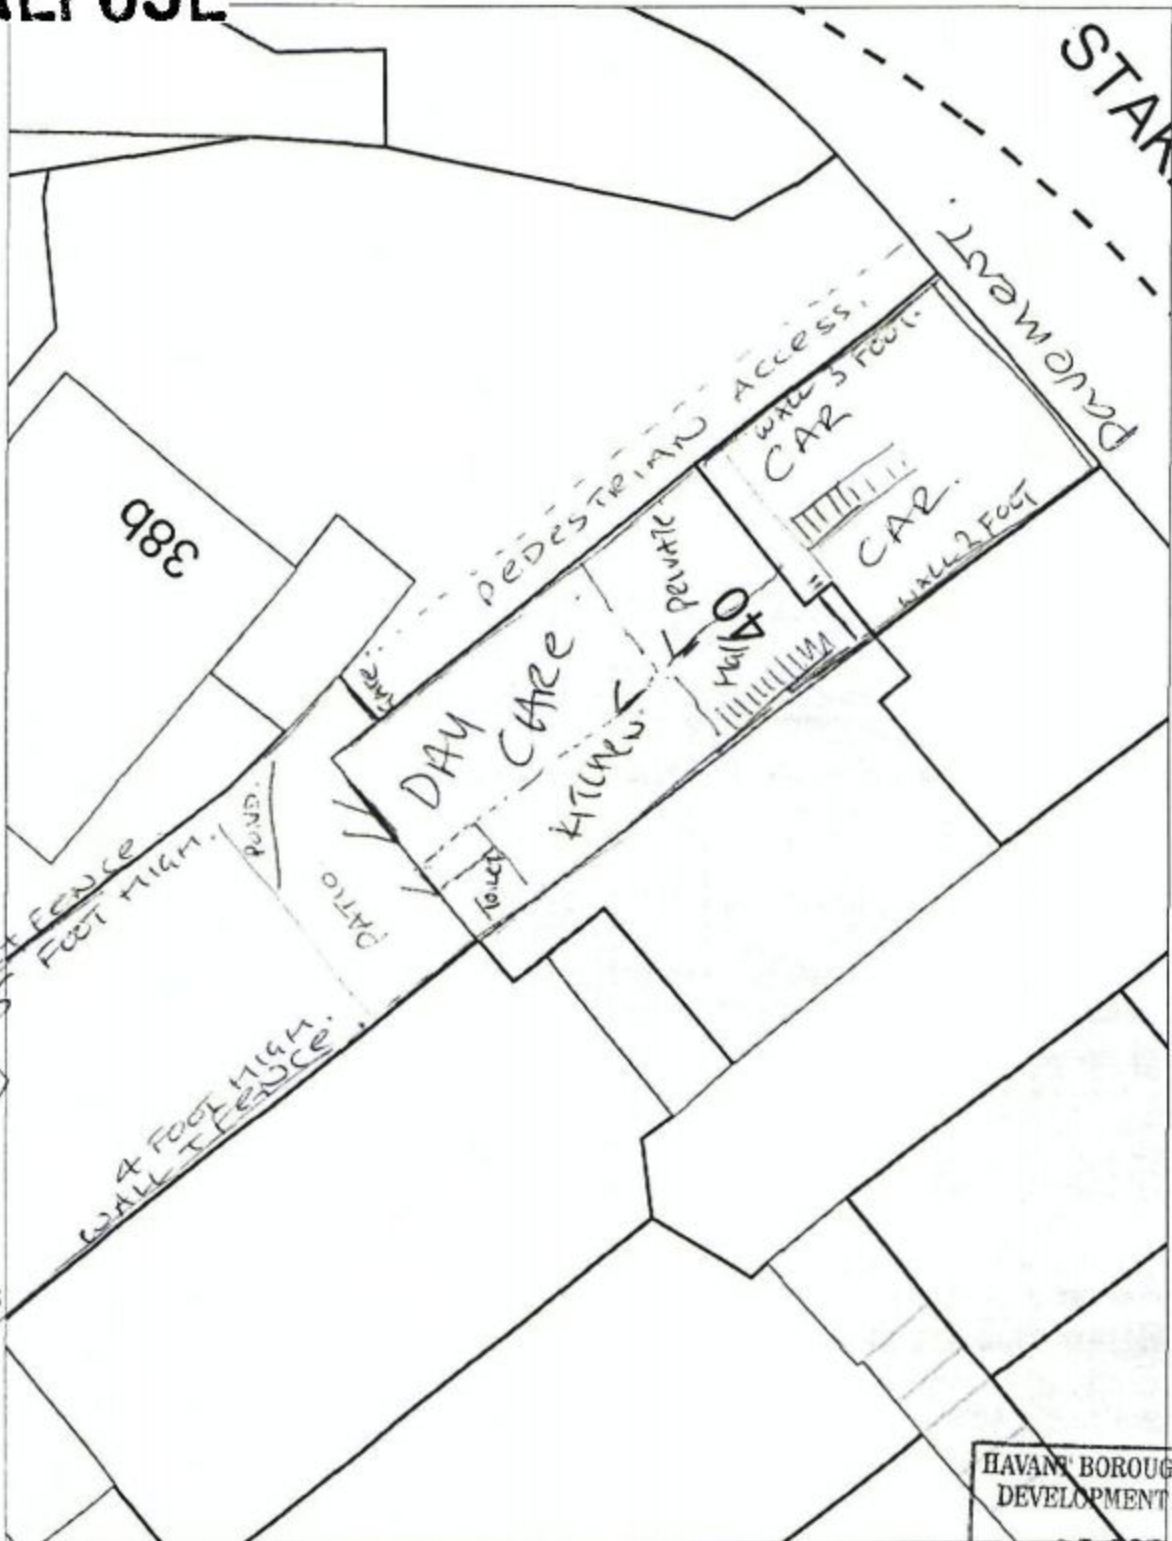

HAVANT BOROUGH COUNCIL
DEVELOPMENT CONTROL
27 OCT 2010
RECEIVED

Civic Offices, Civic Centre Road, Havant,
Hampshire PO9 2AX t: 023 9247 4174



Title: LINDA SMITH
40 STAKES HILL
ROAD
WATERLOOVILLE.

Drawn By:

Scale:

Scale: 1:200

Drawing No:

Cleaner, Safer, More Prosperous