

Site:
Mr Unsworth
162 Seafront
Hayling Island
PO11 9HP


Details:
Construction of a
Balcony and
Conservatory

Scale:
1:100 @ A3

Date:
August 2010


Drawing 2 of 7:
Existing and Proposed
Ground Floor Plan

4 m

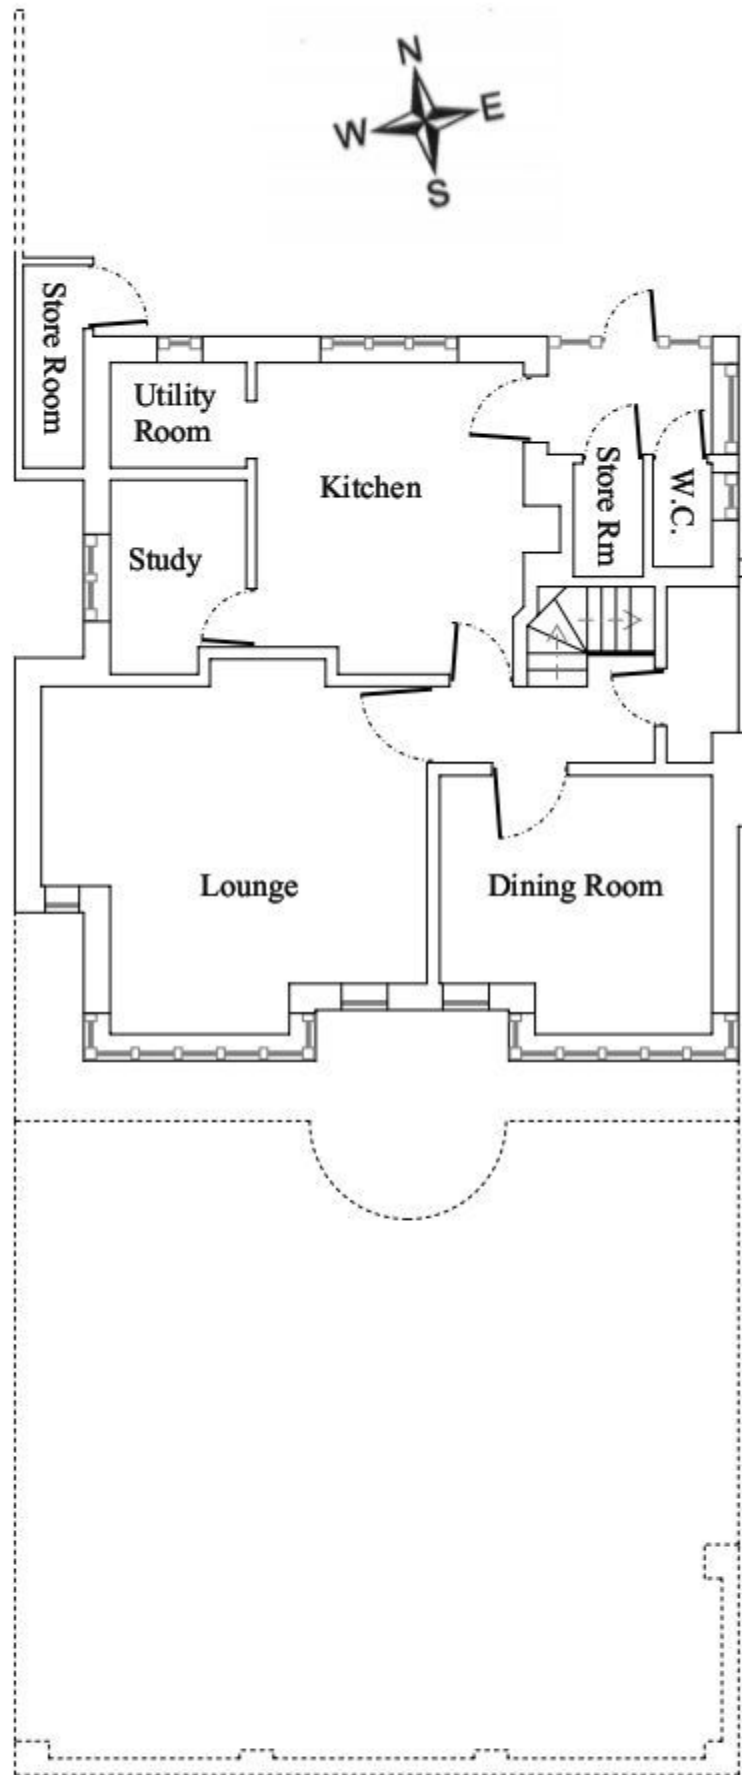

Existing Ground Floor Plan

Conservatory projects
3.0 m beyond existing
line of house wall

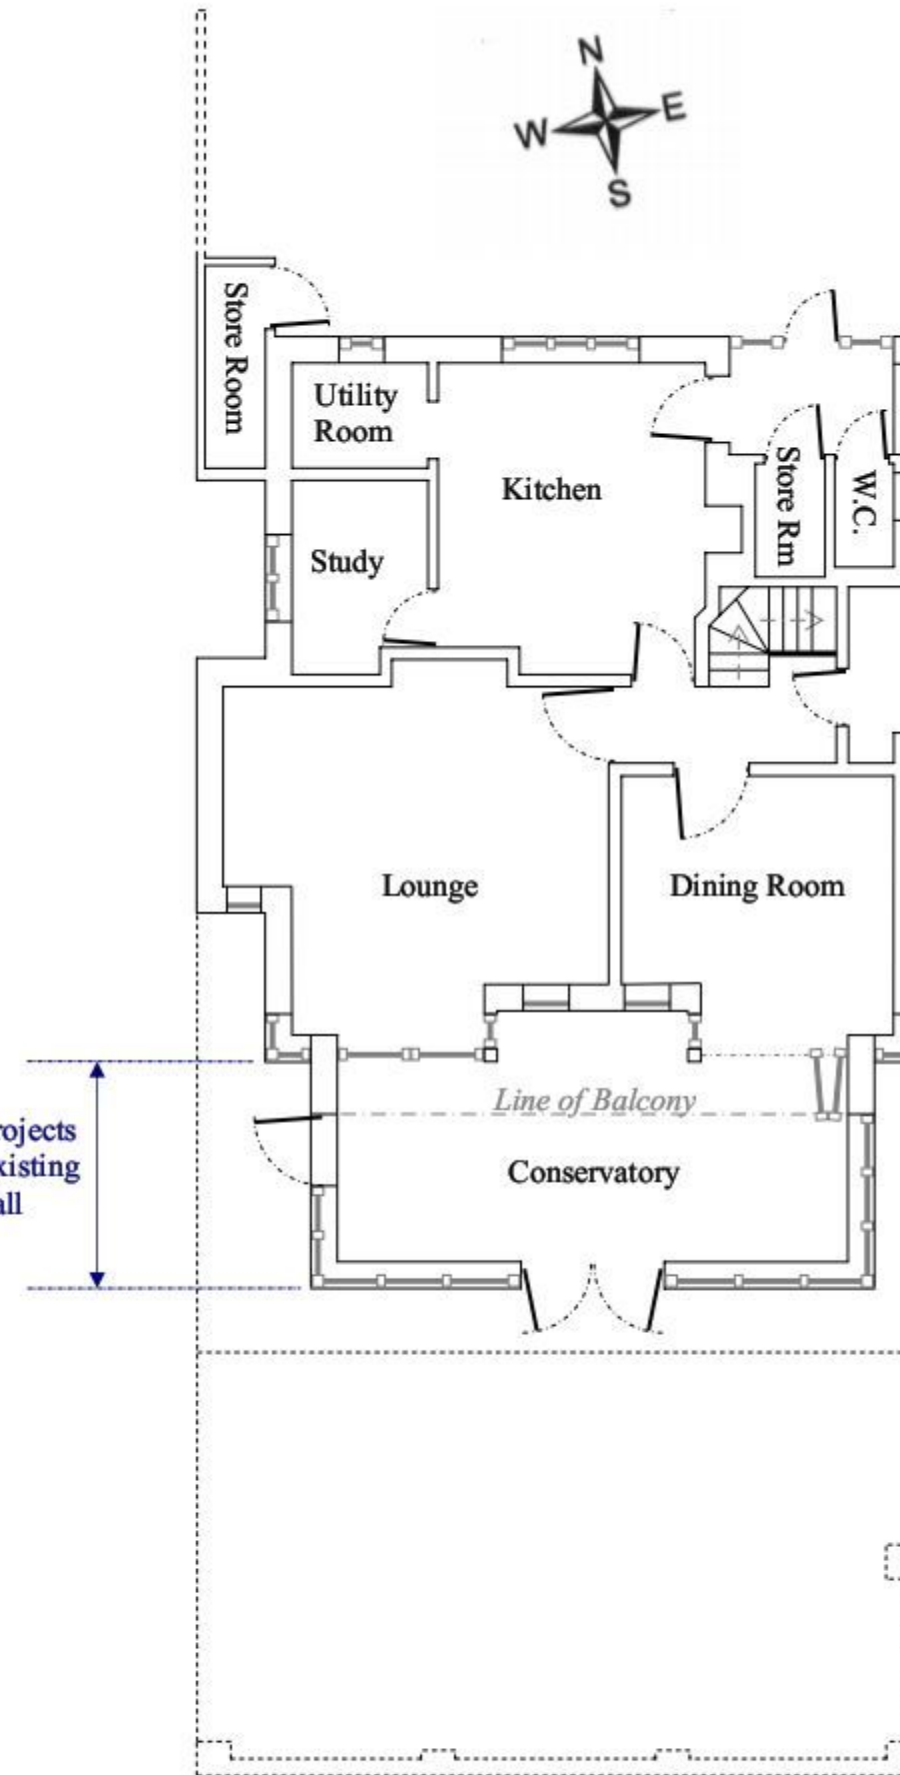

Proposed Ground Floor Plan