
© Crown copyright.
All rights reserved.
Reproduced by
permission.
Licence No. 100046837

COUNCIL
15 JUL 2011
RECEIVED

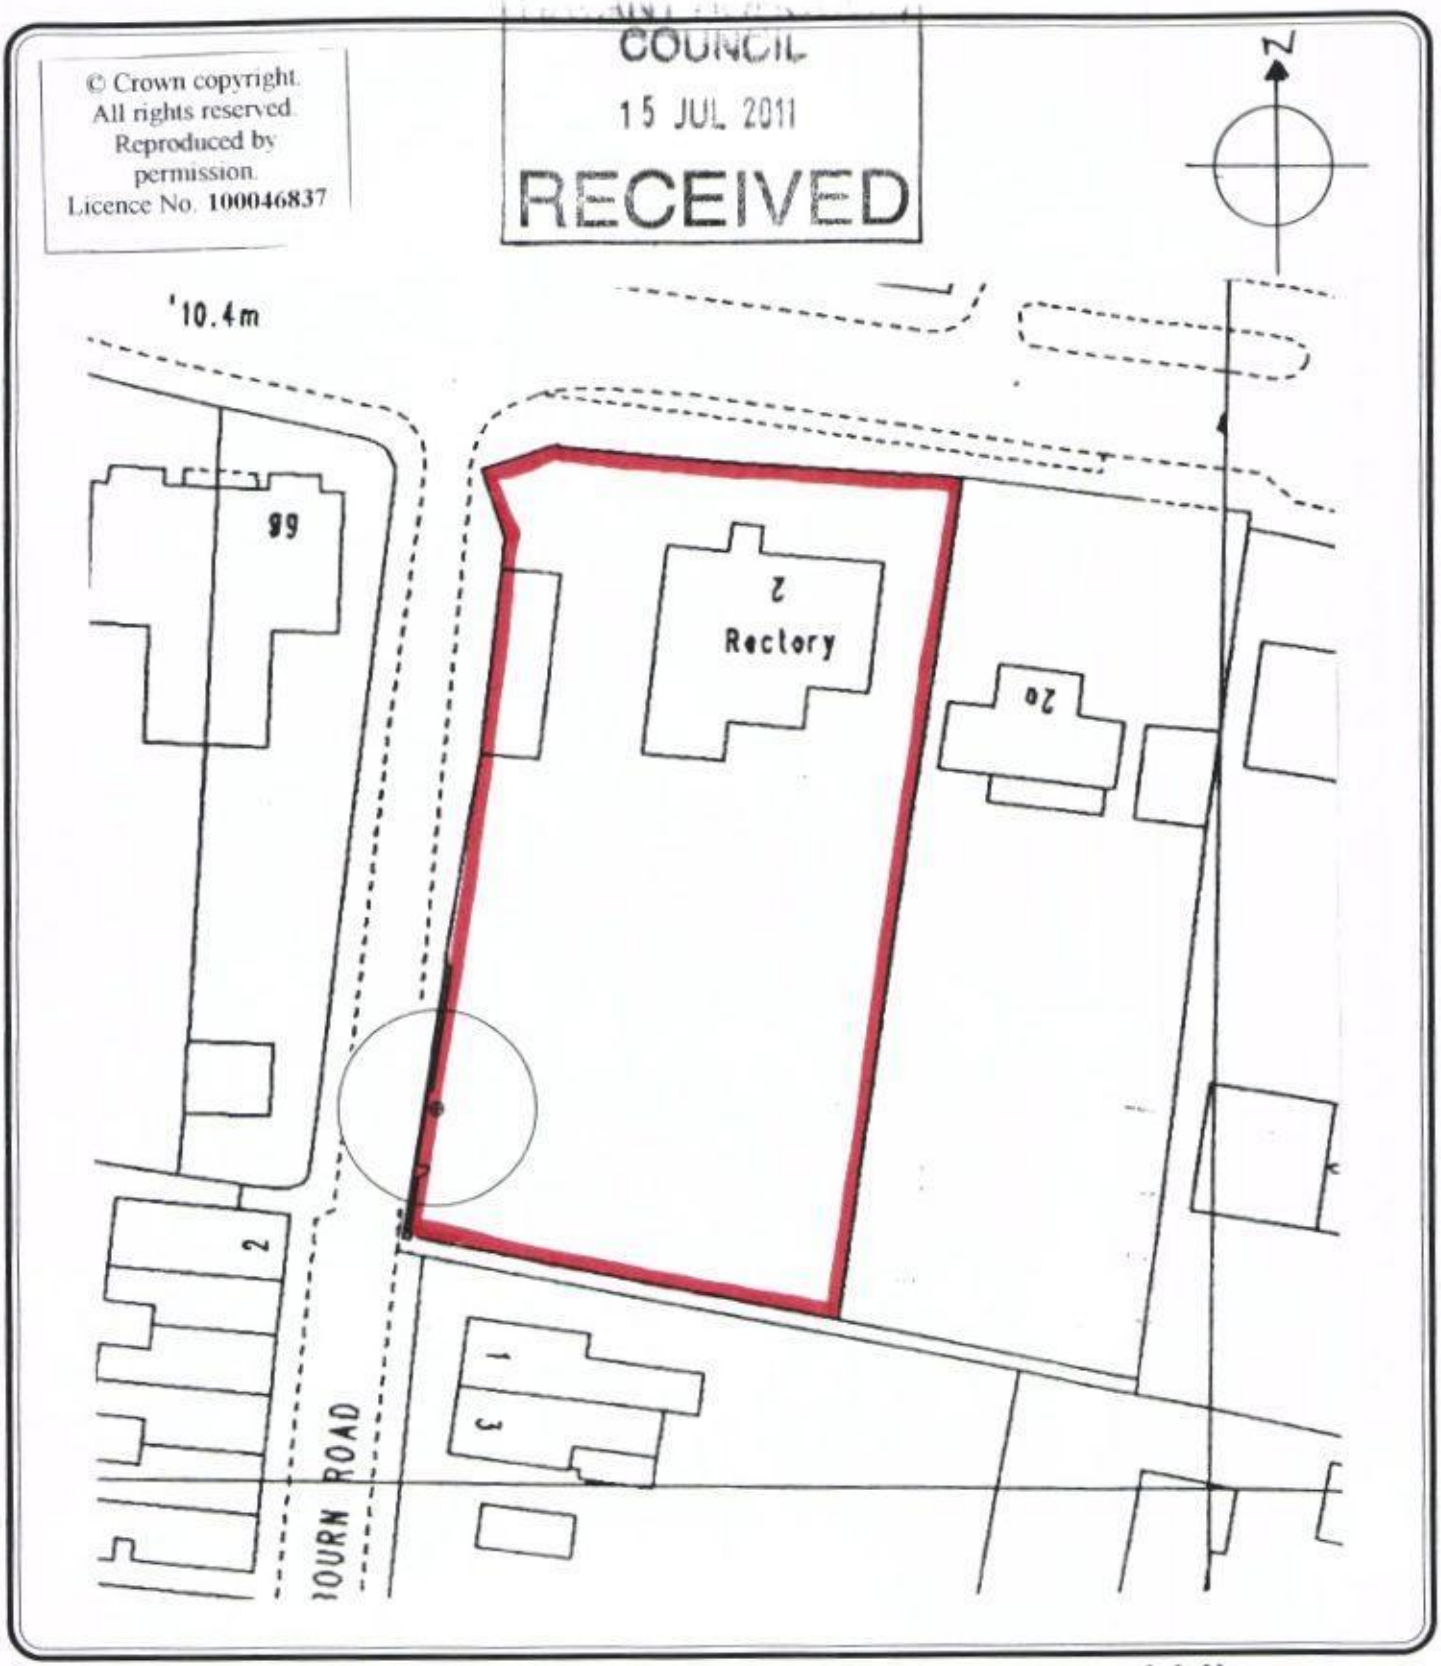

Martin Critchley
Consultants Ltd.
Architectural and
Design Services.

7, North Street, Havant,
Hampshire, PO9 1PW.
Tel. 02392 474 919
Fax. 02392 49 99 33

JOB
2, Emsworth Road,
Havant, PO9 2SR.

Date 6/7/11

DRAWING
BLOCK PLAN

Scale 1:500

Drawn P.C

Job No.
1126

Drg.No.
202