
PERMIT

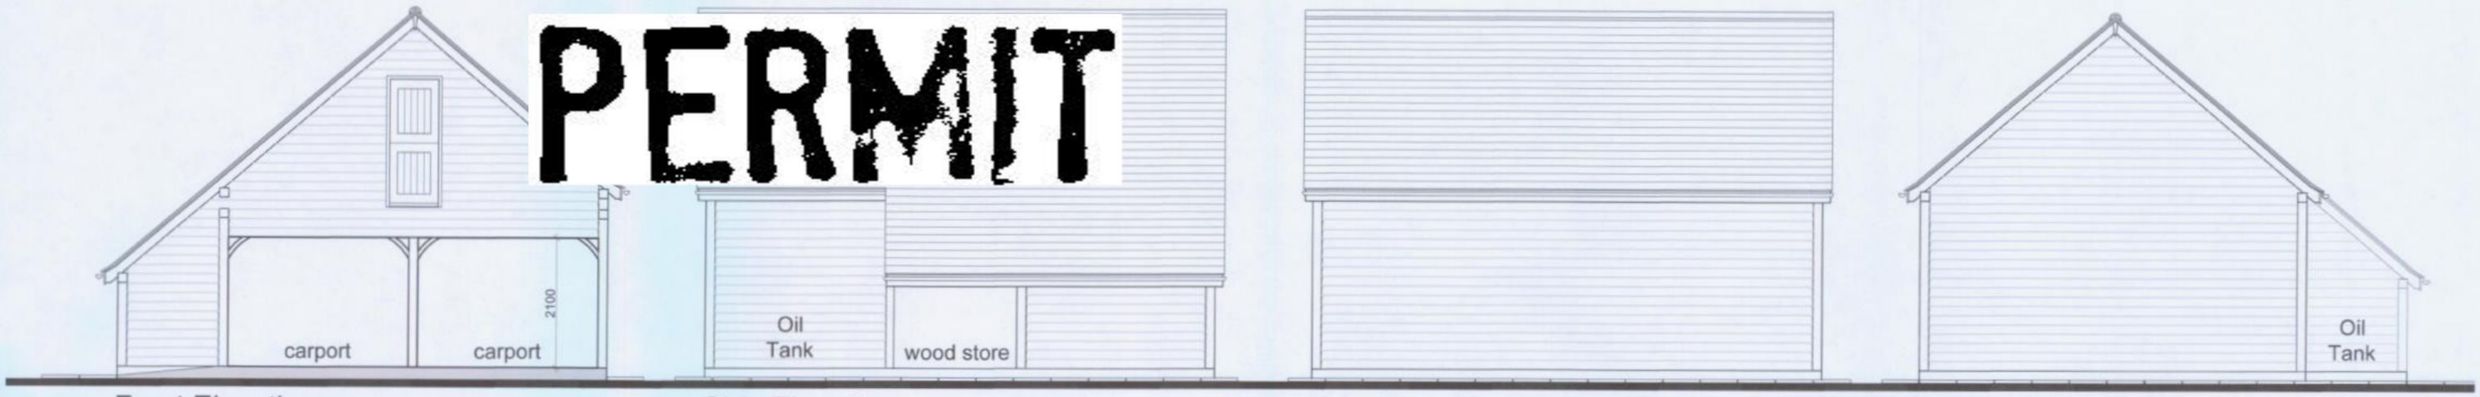


Front Elevation

Side Elevation

Side Elevation

Rear Elevation

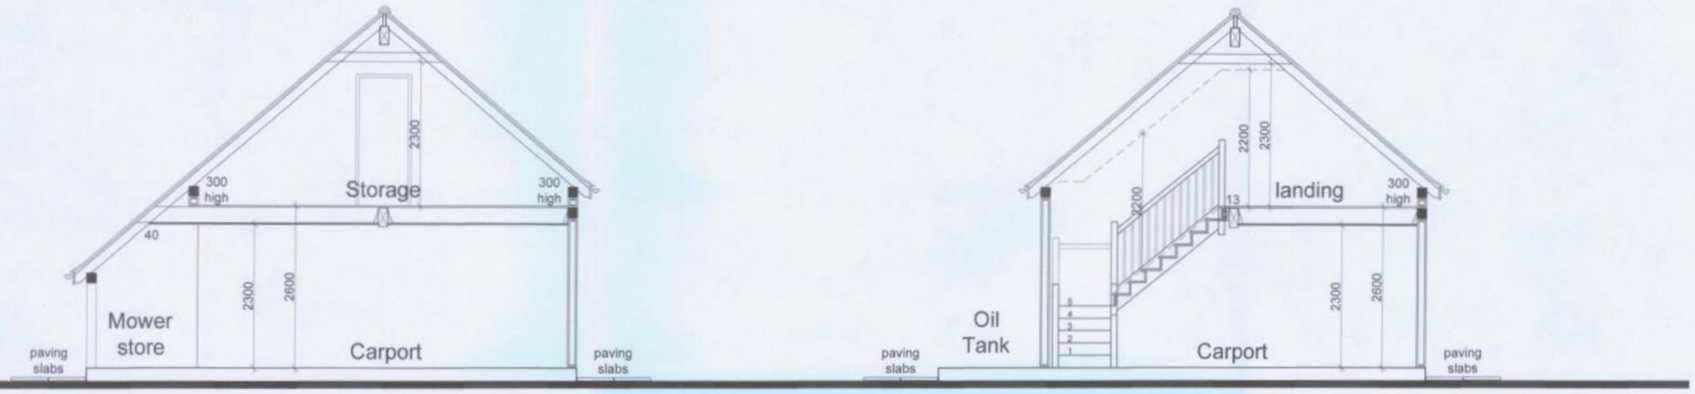

Section A-A

Section B-B

External Materials

Roof: Clay Plain Tiles


Walls: Stained weatherboarding

Frame: Purpose madeTimber Frame


Rafters: 150 x 50mm rafters at 400crs

Floor Joists: 200 x 50mm at 400crs


Door: Timber stable door at upper floor

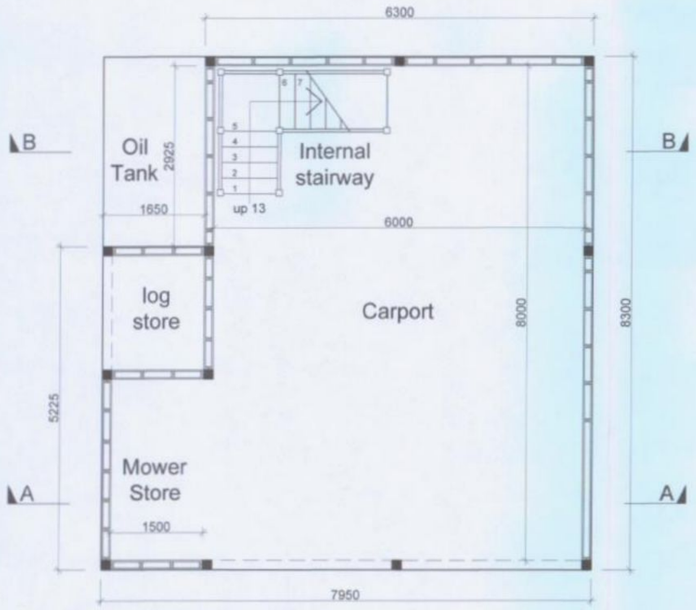

Lower Plan

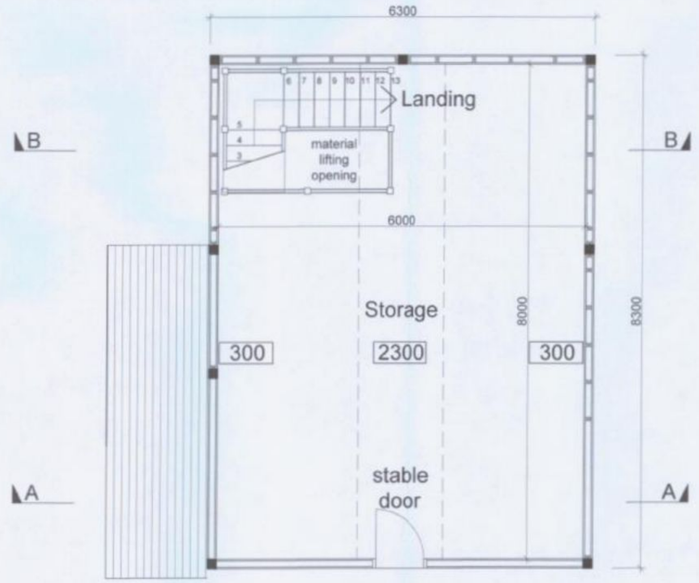

Upper Plan

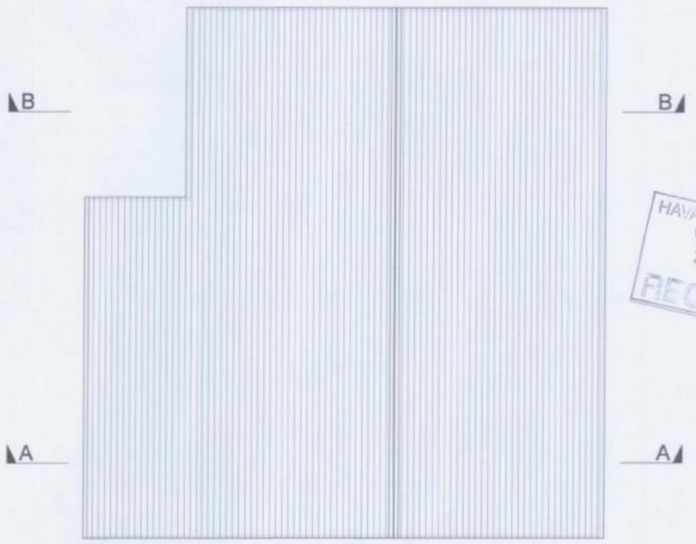

Roof Plan

HAVANT BOROUGH COUNCIL
28 MAR 2011
RECEIVED

notes:

revisions: A | 25.3.11 | JG | PLANNING

revisions:

NICK DANBY

Proposed Carport

LITTLEMEAD, WEST LANE

drawing information title: PROPOSED CARPORT

status: PLANNING
date: MARCH 2011
scale: 1:100 at A1
drawn: JG

pwp architects
PWP Architects Ltd 61 South Street, Havant, Hampshire PO9 1BZ
t: 02392 482494 f: 02392 481152
e: design@pwp-architects.com
w: www.pwp-architects.com

job: 4818 dwg: 1210 rev: A

100mm @A1