

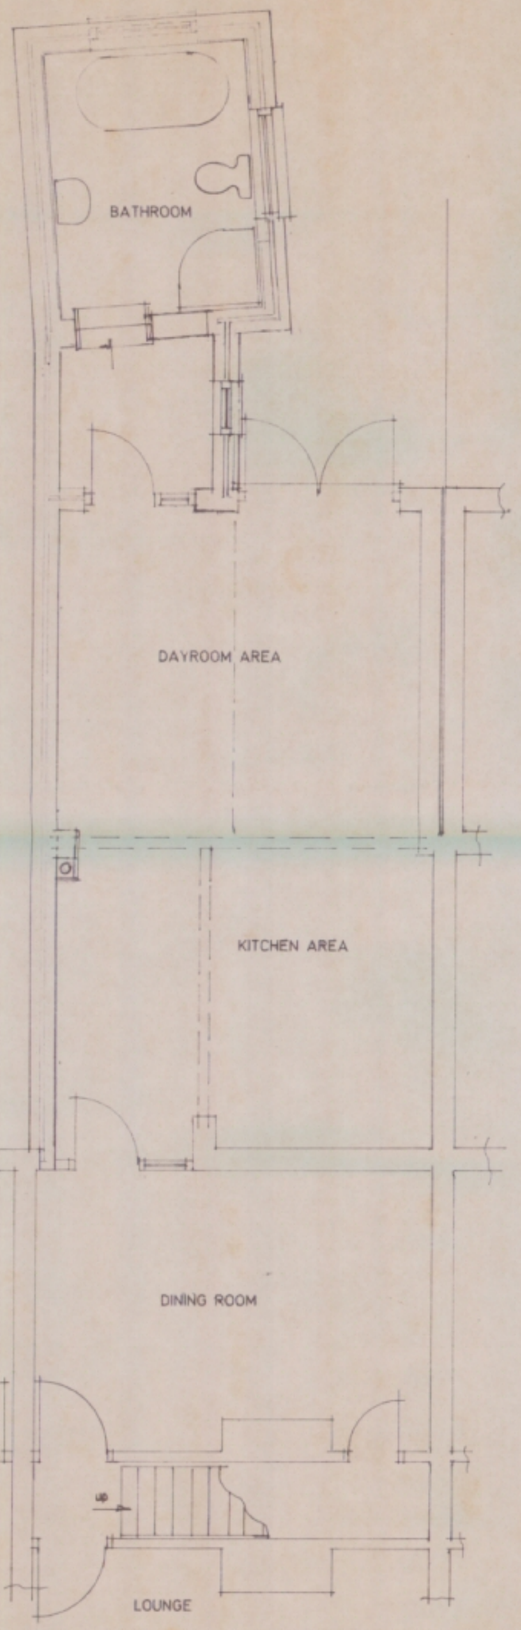



Proposed Ground Floor Layout Plan.

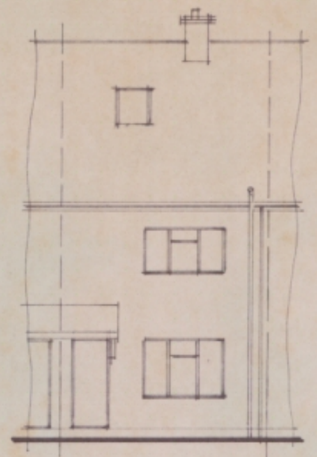


Prop. West Elev.

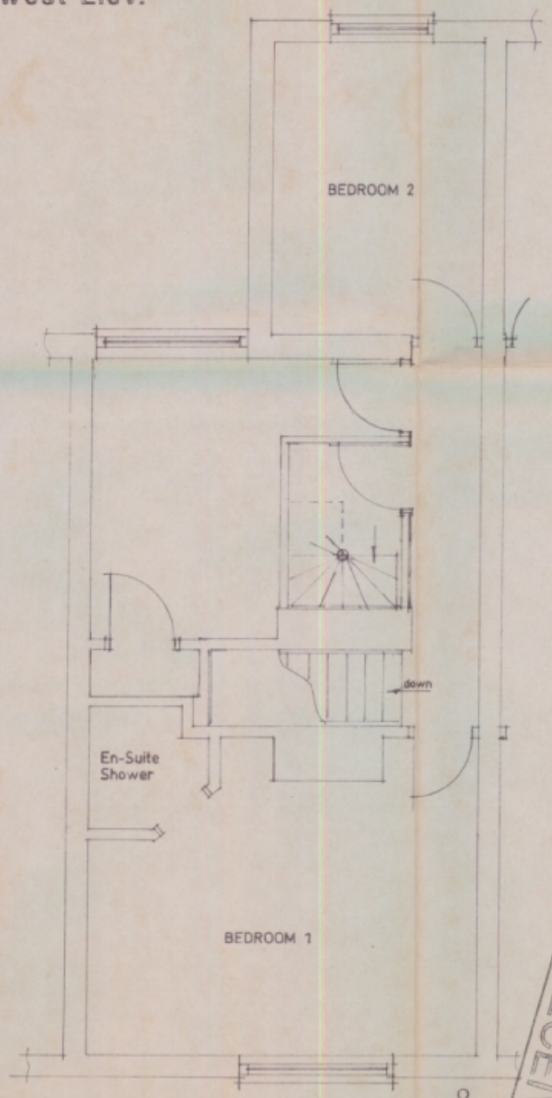


Proposed First Floor Layout Plan.

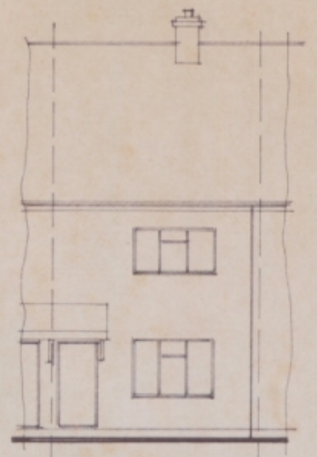


Extg West Elev.

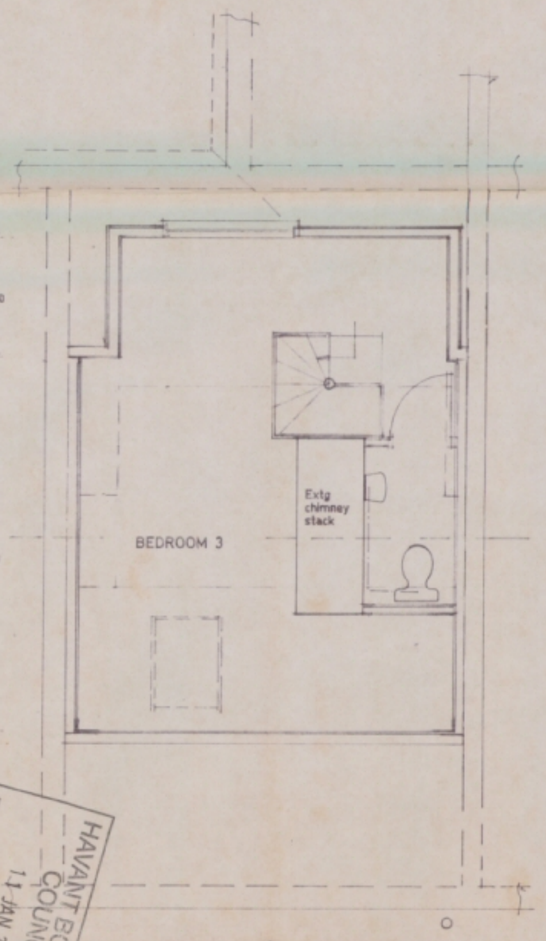

Proposed Second Floor Layout Plan.

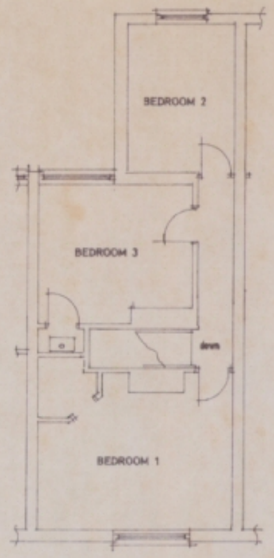

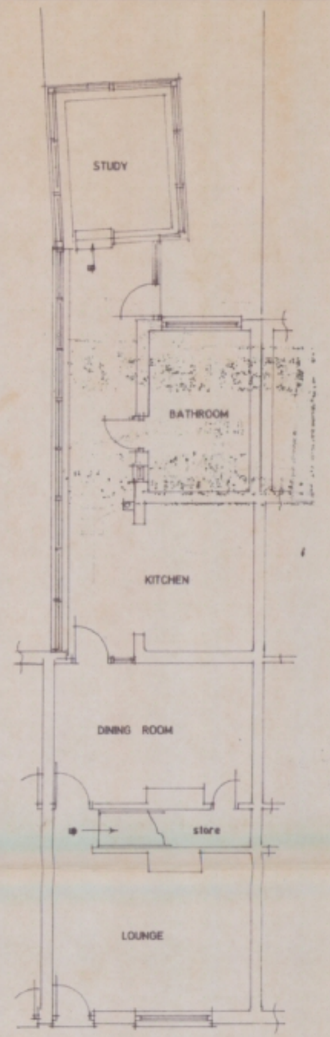

Extg First & Ground Floor Layout Plans.

HAVANT BOROUGH COUNCIL
17 DEC 2010
RECEIVED

HAVANT BOROUGH COUNCIL
11 JAN 2011
RECEIVED

Proposed alterations plus room in roof with front dormer at
35 Bridgefoot Path, Emsworth, Hants. PO10 7EB

Z. Green Esq..

Scale 1:50 1:100	Date November 2009
A2 Drawing Number	1
Revision	A