


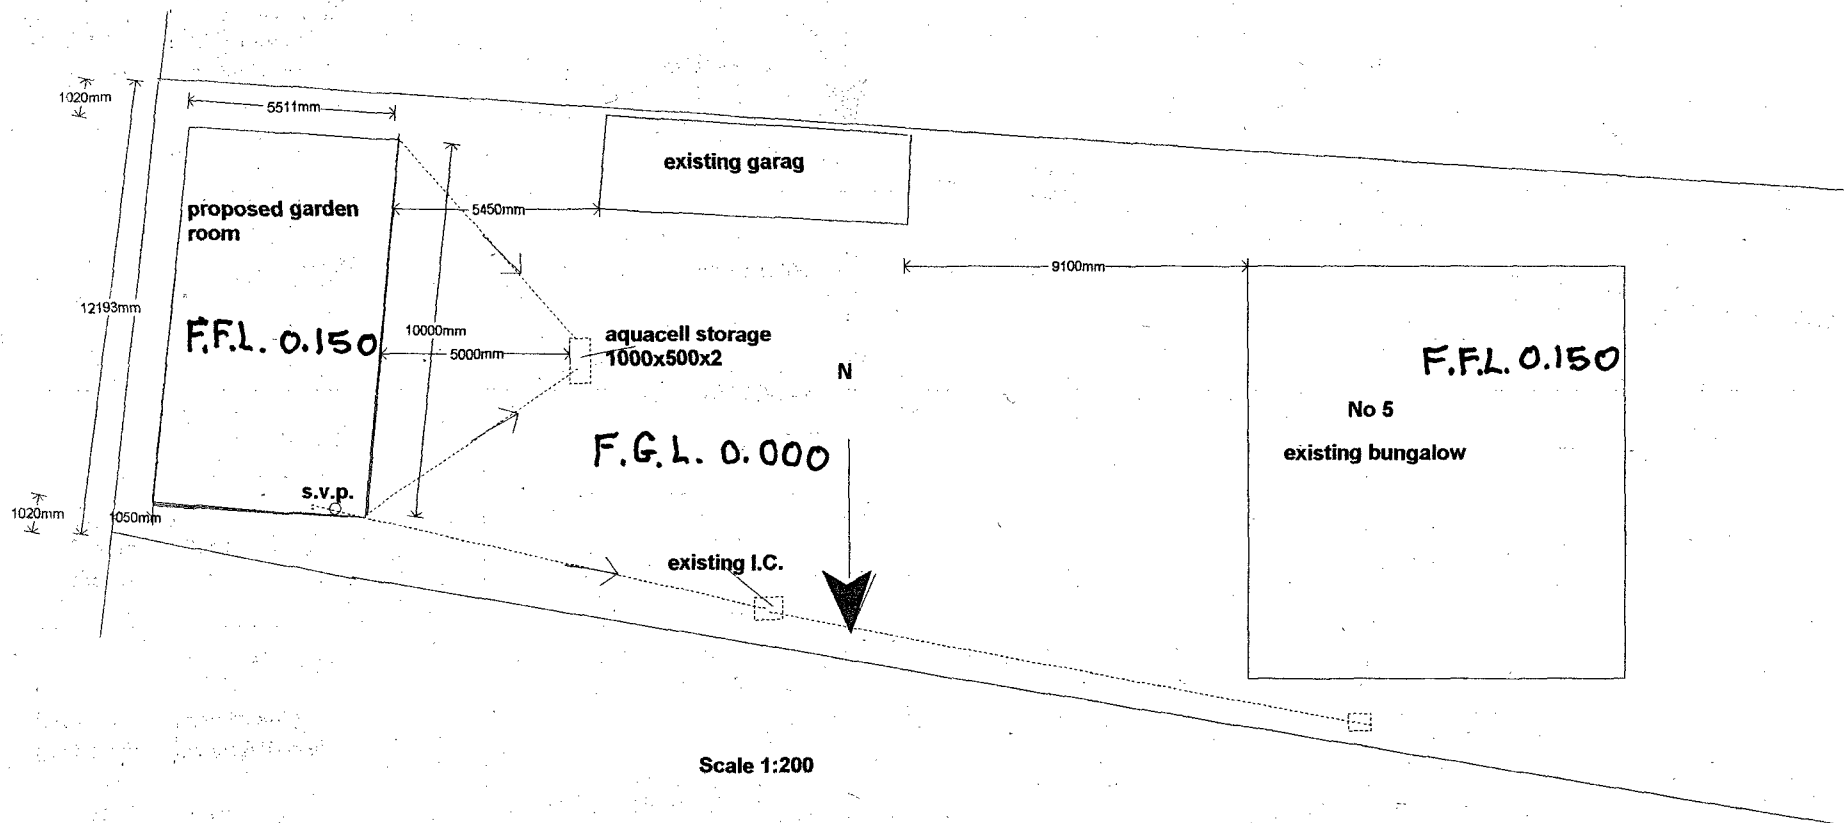

SITE PLAN

Client	Mr M Owens 5 Marshall Road Hayling
Job Title	Ambulant Disabled friendly garden room and physio area

