

Note:
All dimensions must be checked on site and not scaled from this drawing.
except for planning




REAR ELEVATION

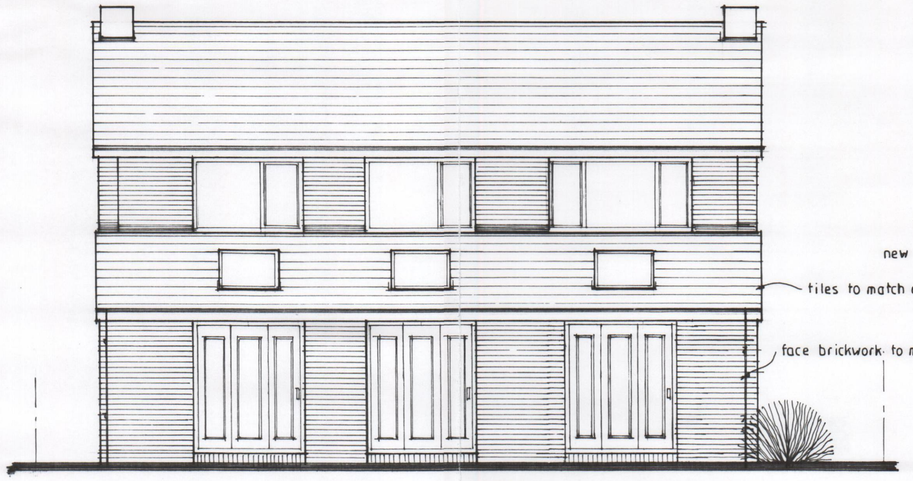


FRONT ELEVATION

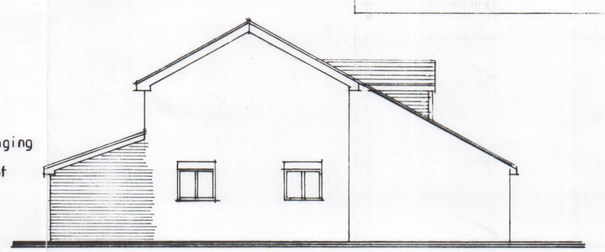


SIDE ELEVATION

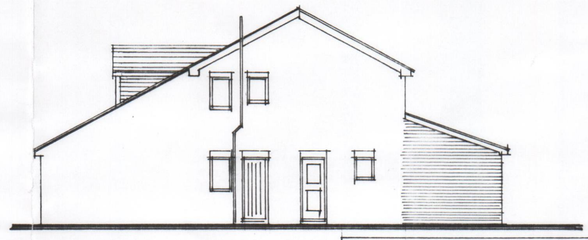


SIDE ELEVATION

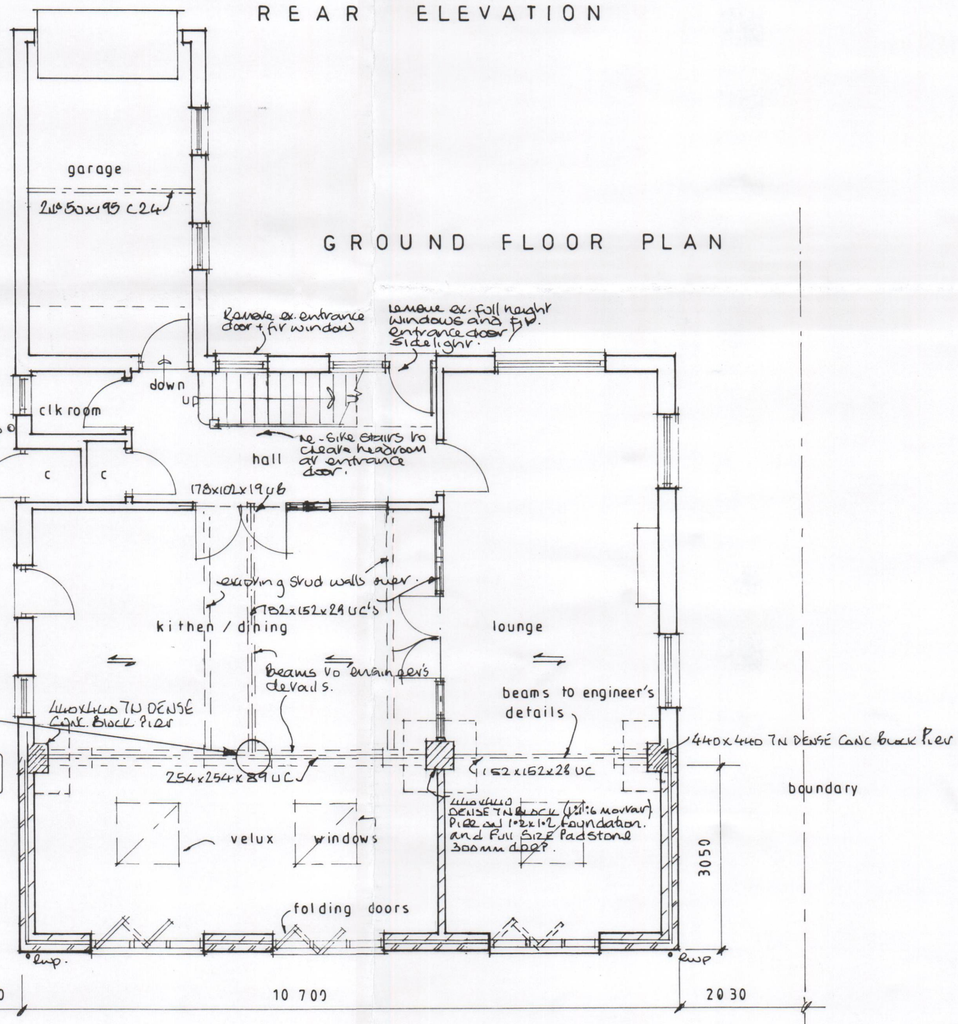

GROUND FLOOR PLAN

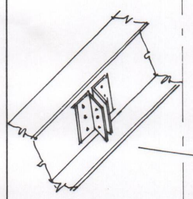

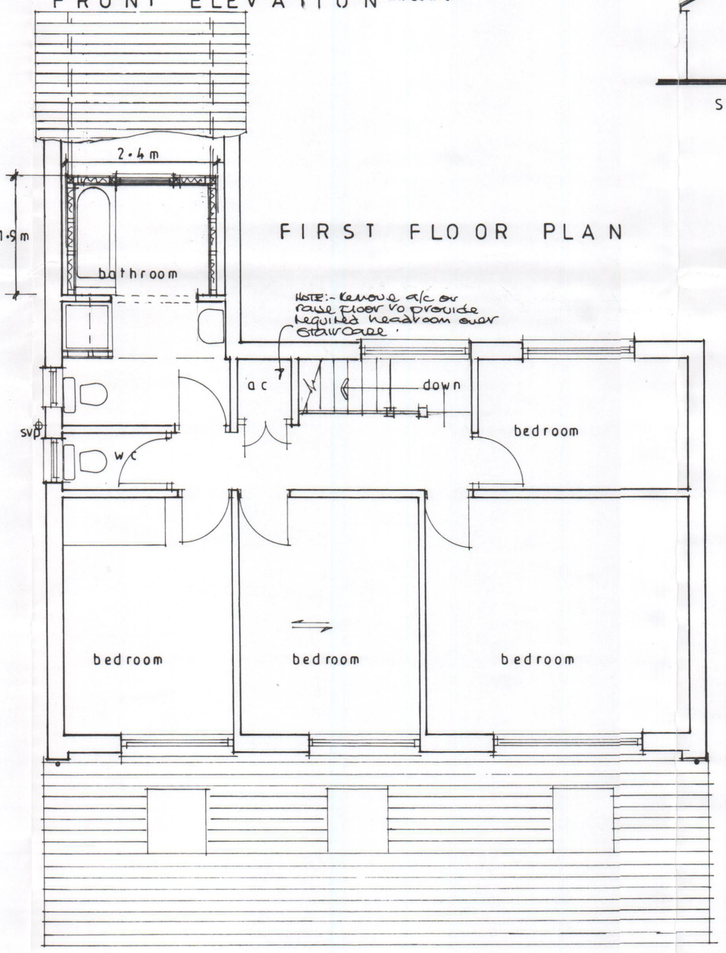

FIRST FLOOR PLAN

A	June 2011	Minor alterations
	Date	Revision

copyright

Client

Job Title
PROPOSED FRONT DORMER AND REAR EXTENSION TO
CHERRYTREES
1. SOUTHBROOK CLOSE
LANGSTONE PO9 1RW

Drawing Title
PROPOSED PLANS AND ELEVATIONS

HAVANT BOROUGH COUNCIL
12 AUG 2011
RECEIVED

Scale 1:50

Date MAY 2011 | Drawn by C W

Drg. No. 2 | Rev. A

MERCURY GRAPHICS CHRIS WILKINSON