PERMIT

AMENDED

HAVANT BOROUGH COUNCIL
DEVELOPMENT CONTROL
18 NOV 2010
RECEIVED

FOR MAIN ROOF DETAILS REFER TO DRAWING WR/12016/02

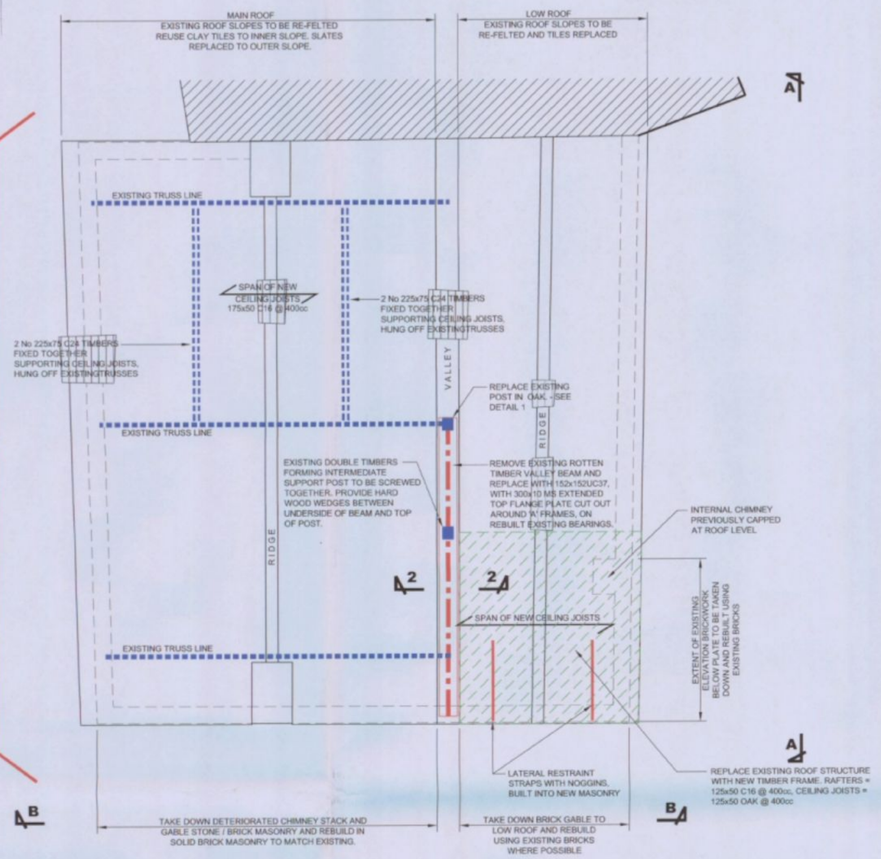

ROOF PLAN

SCALE 1:50

MAIN ROOF TO HAVE 150x50 OAK COLLARS BETWEEN RAFTERS IMMEDIATELY BELOW PURLINS ON EVERY RAFTER LINE FIXED BY M12 BOLTS WITH TOOTHED CONNECTORS OVER FULL LENGTH OF ROOF.
LATERAL RESTRAINT STRAPS TO BE INSTALLED ALONG FULL LENGTH OF EXTERNAL ELEVATIONS TO LOW ROOF @ 900mm CENTRES MAXIMUM.

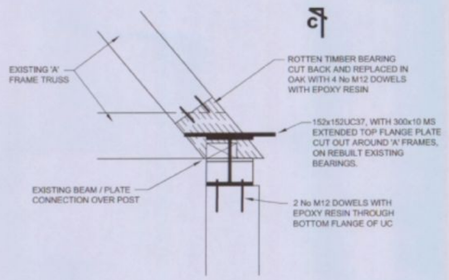

DETAIL 1

SCALE 1:10

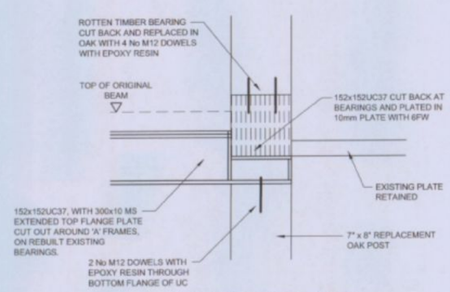

ELEVATION C-C

SCALE 1:10

NEW GUTTER TO BE PACKED OFF TOP FLANGE OF NEW UC



ELEVATION A-A

SCALE 1:50



ELEVATION B-B

SCALE 1:50

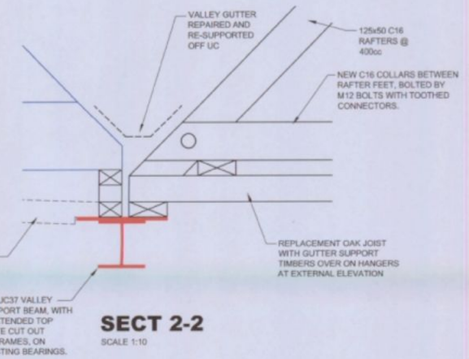

SECT 2-2

SCALE 1:10

NOTES

THIS DRAWING IS TO BE READ IN CONJUNCTION WITH ALL RELEVANT ARCHITECTS, ENGINEERS AND SPECIALISTS DRAWINGS.

FOR SETTING OUT OF WALLS REFER TO ARCHITECTS DRAWINGS DO NOT SCALE USE FIGURED DIMENSIONS ONLY. ALL DIMENSIONS ARE TO BE CHECKED ON SITE AND ANY DISCREPANCIES ARE TO BE NOTIFIED TO THE ENGINEER.

ALL WORKS ARE TO BE IN ACCORDANCE WITH THE BUILDING REGULATIONS AND CURRENT BRITISH STANDARDS.

rev.	date	description
C	18.11.10	NOTE ON MAIN ROOF PLAN CHANGED
B	13.10.10	CHIMNEY AND ENTIRE GABLE TO BE REBUILT
A	07.10.10	ADDITIONAL DETAILS TO LOW LEVEL ROOF.

CLIENT

Mr & Mrs Elliott.

PROJECT

PROPOSED WORKS AT SAFFRON HOUSE, 6, SOUTH STREET, EMSWORTH, HAMPSHIRE.

DRAWING TITLE

STRUCTURAL DETAILS OF LOW LEVEL ROOF, VALLEY GUTTER AND GABLE REPLACEMENT

THE STABLES
REAR OF 60 THE AVENUE
SOUTHAMPTON
SO17 1XS
Tel. No. 023 8072 0780
Fax No. 023 8072 0788
WRD White Royall Dixon
Chartered Civil & Structural Engineers

date	drawn	checked	approved
SEPT. 2010	RI		

scale: AS SHOWN

drg. no. WRD \ 12016 \ 01 rev. C

NATURAL SCALE 10 0 10 20 50 100mm

ORIGINAL DRAWING SIZE = A1 - 841mmx594mm