PERMIT

Drawing to be read in conjunction with all relevant documents.
© Architectural.Planning All rights reserved.

APP/10/0040

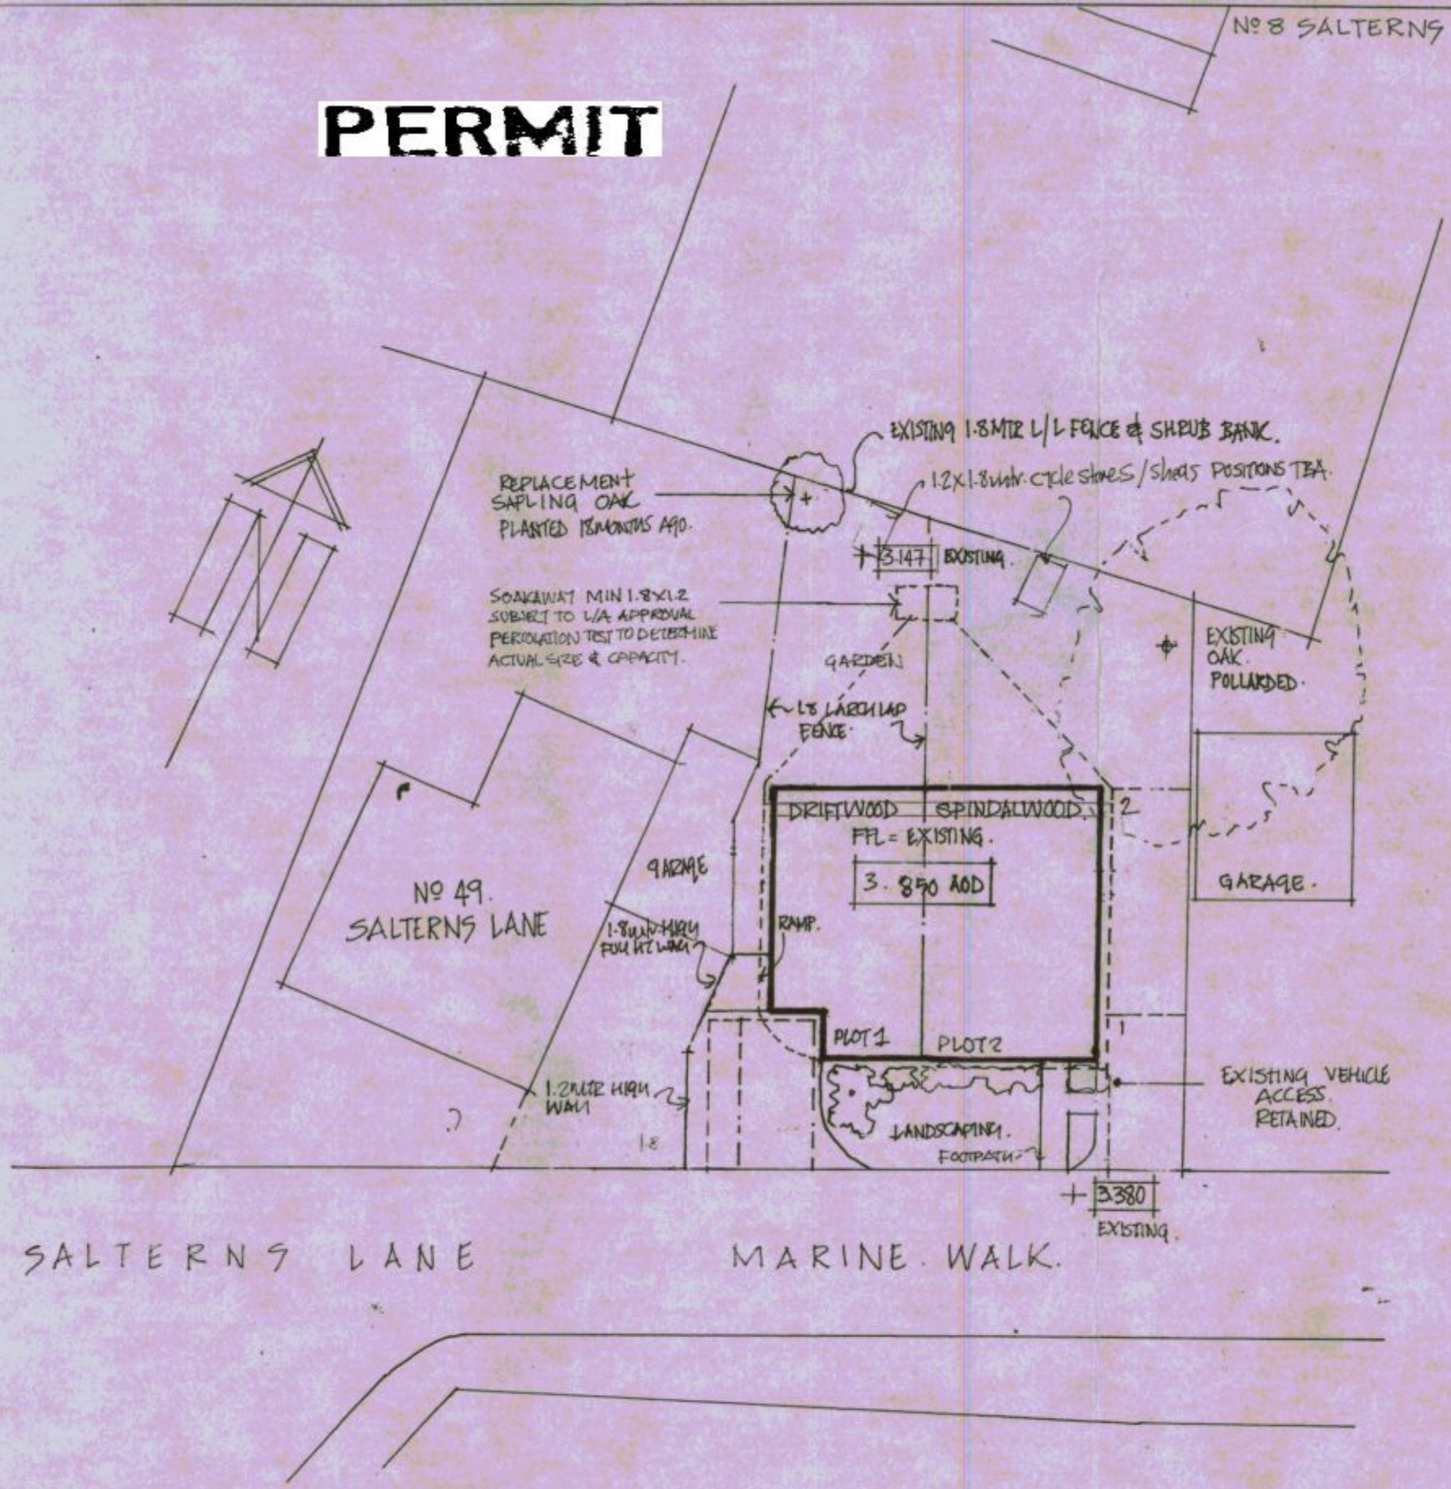

0 2 4 6 8 10 MTRS

SCALE 1:200 @ A3.

EXISTING SITE PLAN SCALE · 1·200

PROPOSED CONSERVATORY TO REAR OF · DRIFTWOOD · MARINE WALK · HAYLING ISLAND · HAMPSHIRE · PO11 9PH · FOR MR · MRS UPTON ·

ARCHITECTURALPLANNING

1A NUTBOURNE ROAD
Sandy Point, Hayling Island, Hampshire, PO11 9RT
Tel 02392 463994 Fax 02392 463994
E-mail: inutbourne@aol.com.uk

DRAWN: LIR DATE: 16/06/06
CHECKED: SCALES: 1:200

9184/SK01 REVISION - E