
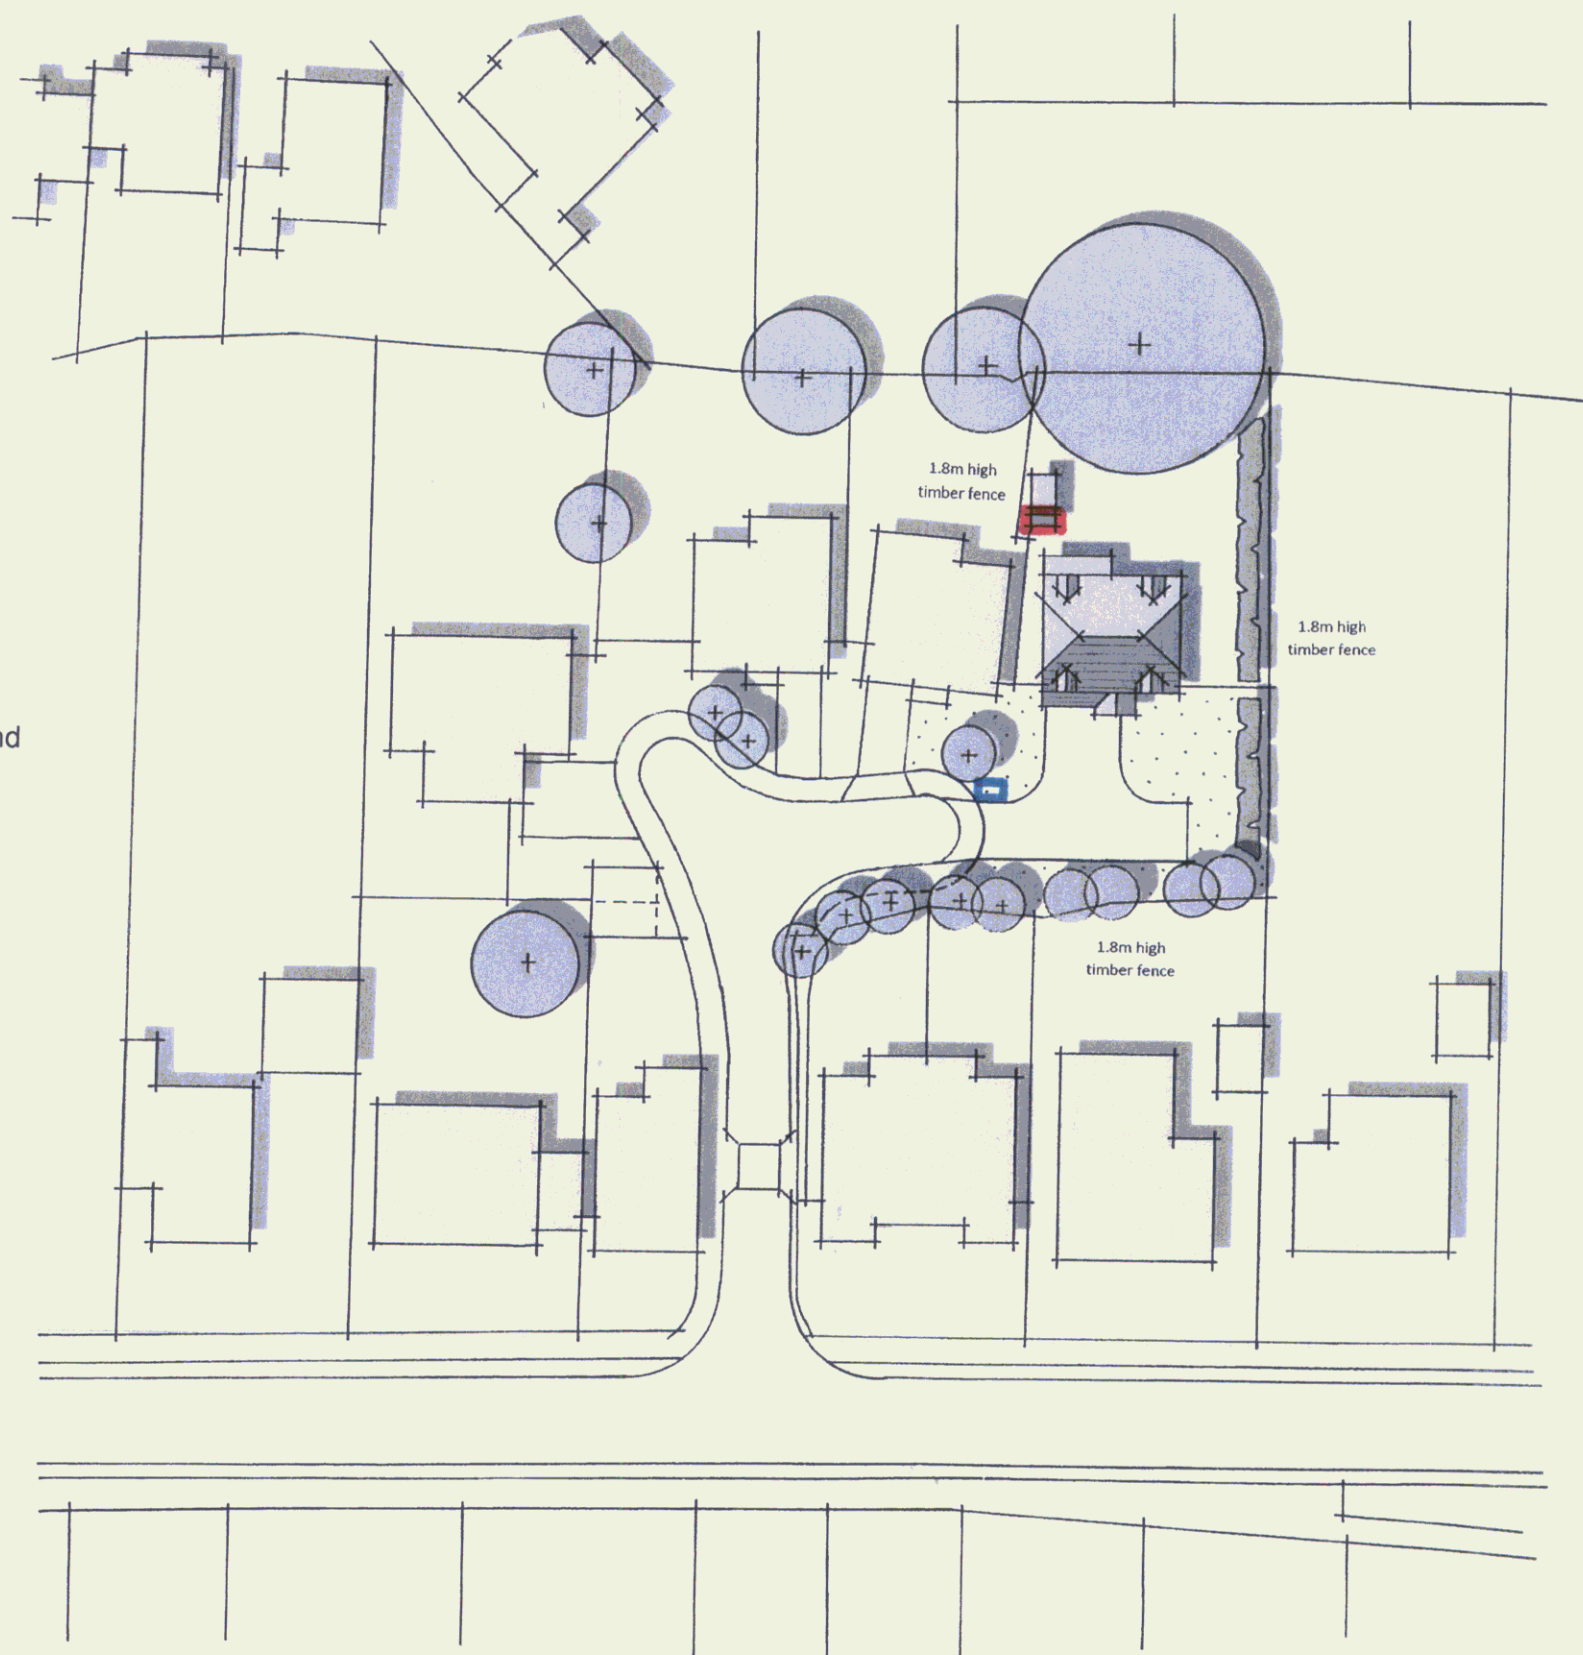
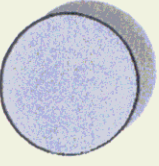
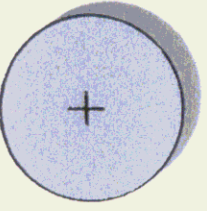


REFUSE STORAGE AND DISPOSAL

-  - Paved area provided for storage of general waste and recycling bins.
-  - Bin collection area (bins moved to here on collection day)

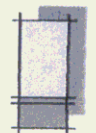

-  Proposed Tree
-  Existing Tree
-  Cycle / Bin Storage

HAVANT BOROUGH
COUNCIL
12 MAY 2010
RECEIVED

Project :	
Land to rear of 40 Gladys Avenue, Cowplain	
Title :	
Scale	- 1 : 500
Drawing No.	- GA/PD/004
Date	- January 2010
	