
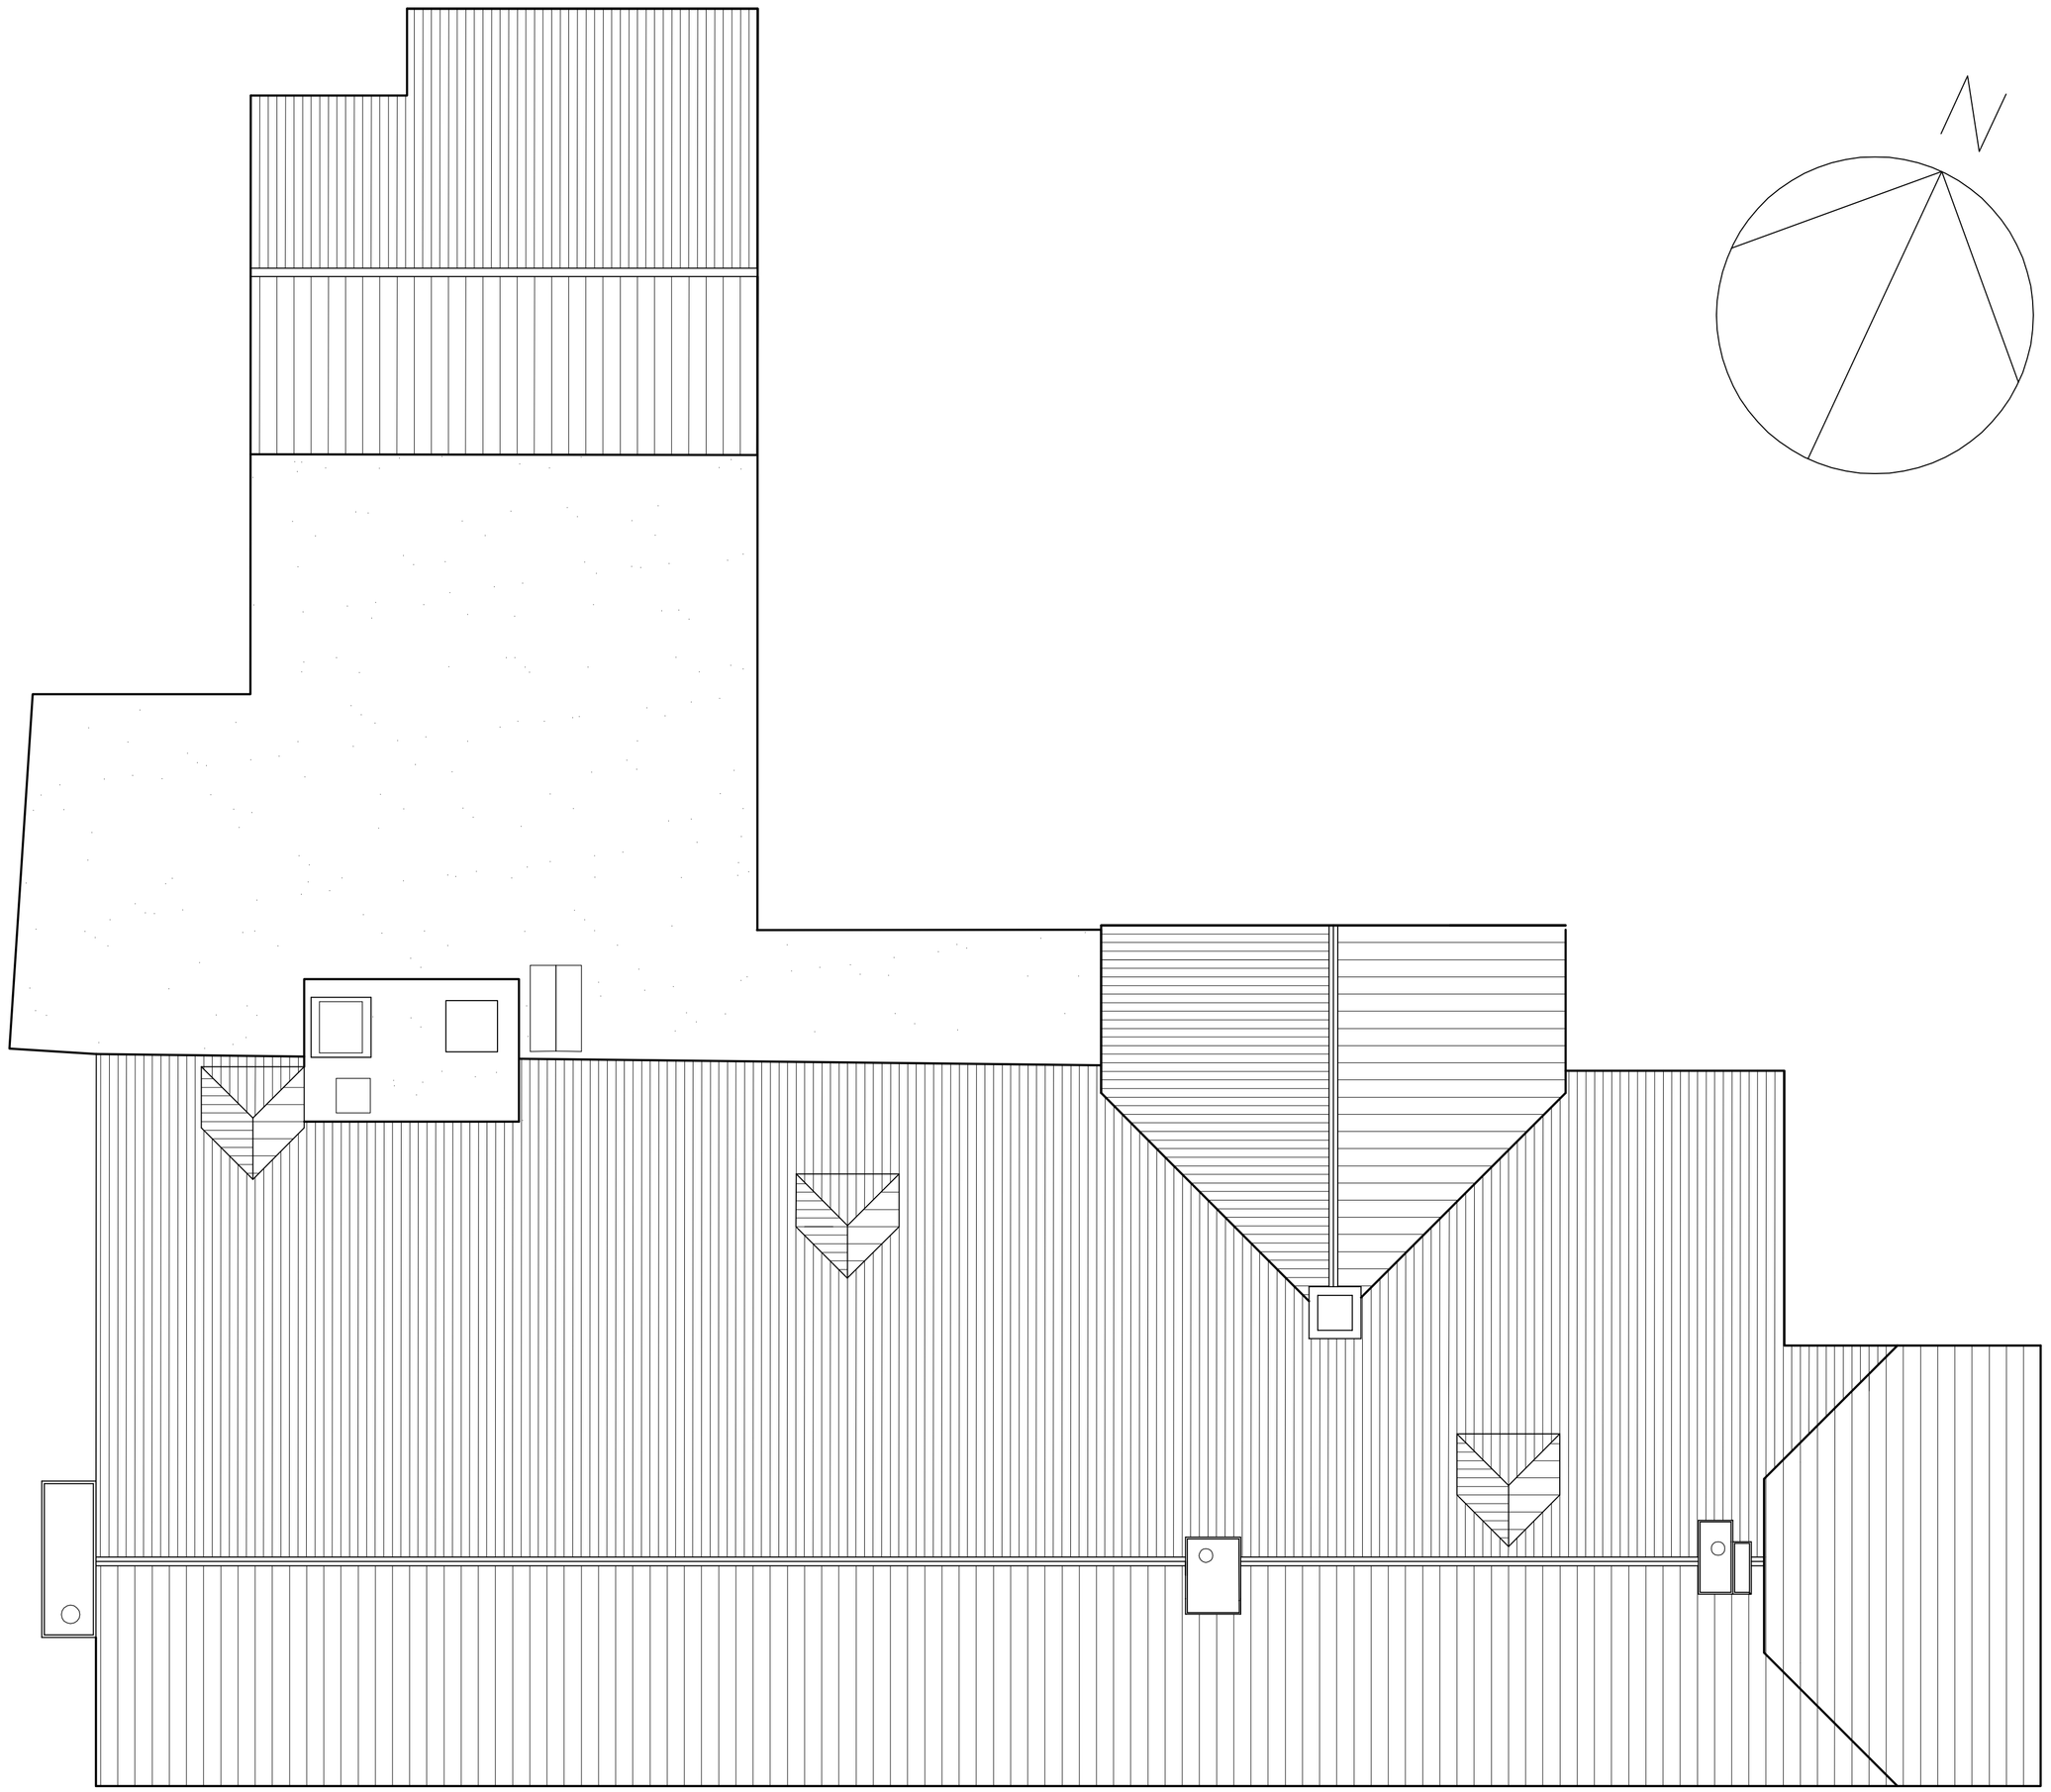


Existing Roof Plan

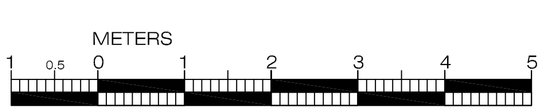

design i.d.

Client: Greene King	Drawing Title: Existing Roof Plan	Drawing No.: 09.81.GK.R.002	
Project: Royal Oak, Langstone High Street, Langstone, Havant, Hampshire		Rev.	Scale: 1:50 @ A1
	Status	All dimensions to be checked on site. Any discrepancies between this drawing and other information is to be referred to the practice. This drawing is copyright.	
	Drawn By	Date: Oct 2009	

13 Jubilee Way,Eurolink Business Park, Faversham, Kent ME13 8GD
Tel: 01795 537896 Fax: 08712 516713
E-mail: mail@design-id.ltd.uk
Web: www.design-id.ltd.uk