


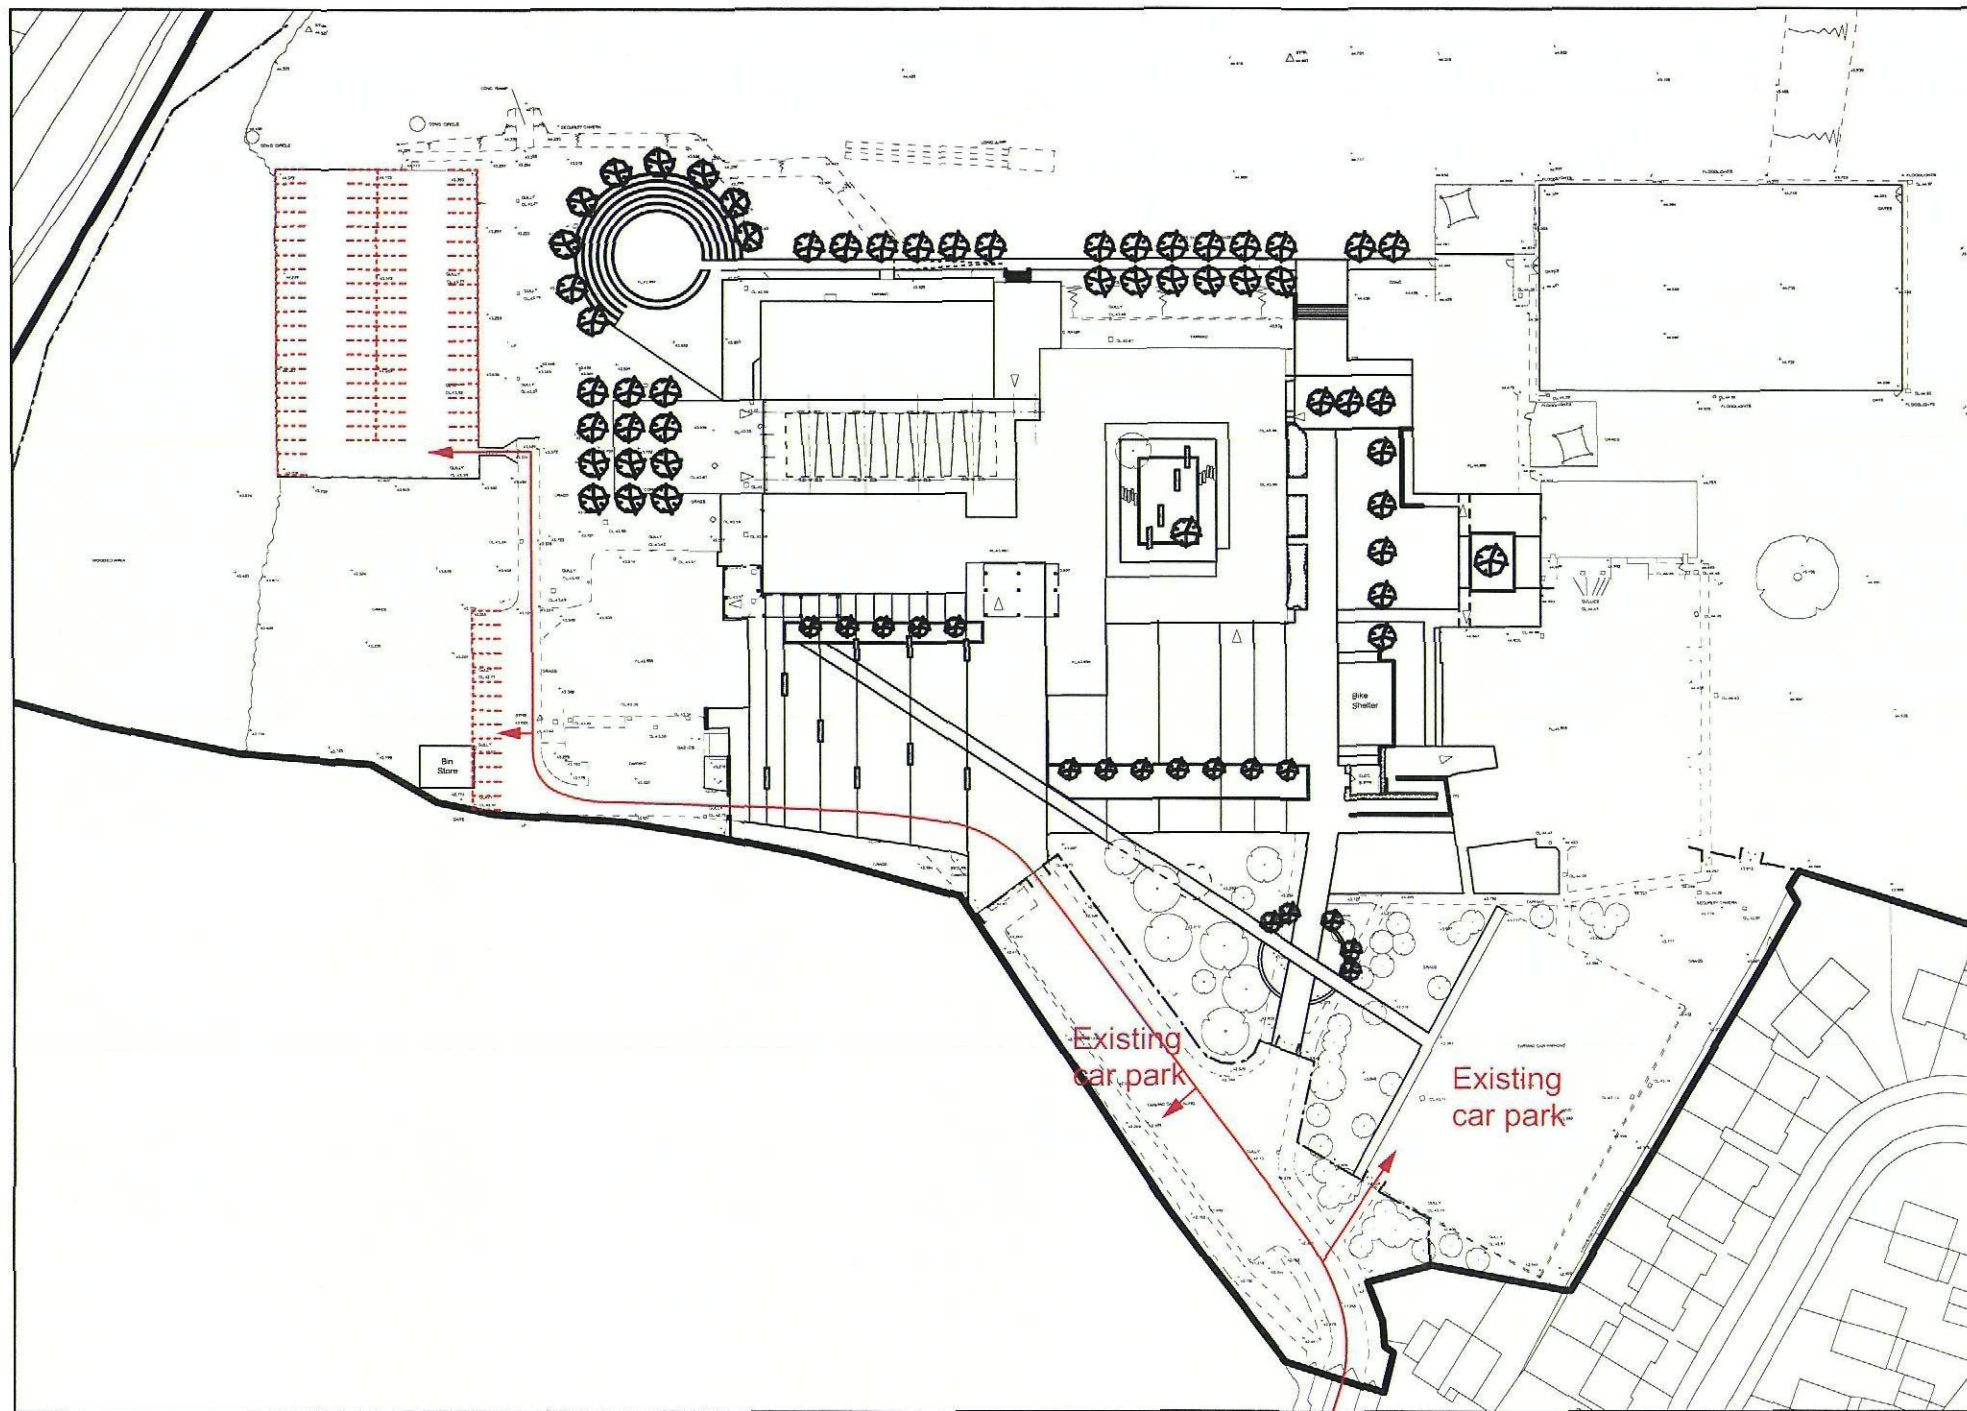

Legend:



Possible layout to accommodate additional overflow parking at peak times.




Proposed access route

NOTES:

Number of additional spaces possible: 91 spaces.

AMENDED/ADDITIONAL PLAN
RECEIVED
- 8 FEB 2011
DIRECTOR OF ENVIRONMENT
HAMPSHIRE COUNTY COUNCIL

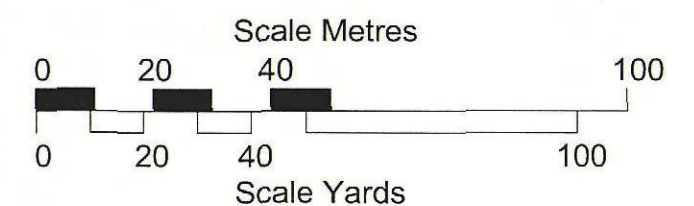

HAVANT BOROUGH
COUNCIL
10 FEB 2011
RECEIVED



Property, Business and Regulatory Services,
Three Minsters House,
76 High Street, Winchester SO23 8UL.
tel: (01962) 847801

Notes	
1 This drawing is © copyright Hampshire County Council 2009. No unauthorised reproduction permitted. All rights reserved.	3 This map is reproduced from Ordnance Survey material with the permission of Ordnance Survey on behalf of the controller of Her Majesty's Stationary Office © Crown Copyright. Unauthorised reproduction infringes Crown Copyright and may lead to prosecution or civil proceedings. (100019180), (2009)
2 No dimensions are to be scaled from this drawing	

rev	description	date	by

PROJECT Havant Academy Wakeford Way West Leigh			SHEET CONTENTS External Works Overflow Parking Proposal	
SCALE 1:1250 @ A3	DATE 07/02/11	DRAWN. ARCNWP	DRAWING No. P9076-L-201	REVISION
			FILE REF. P9076-L-201 JC	

