APP/10/00273

PERMIT

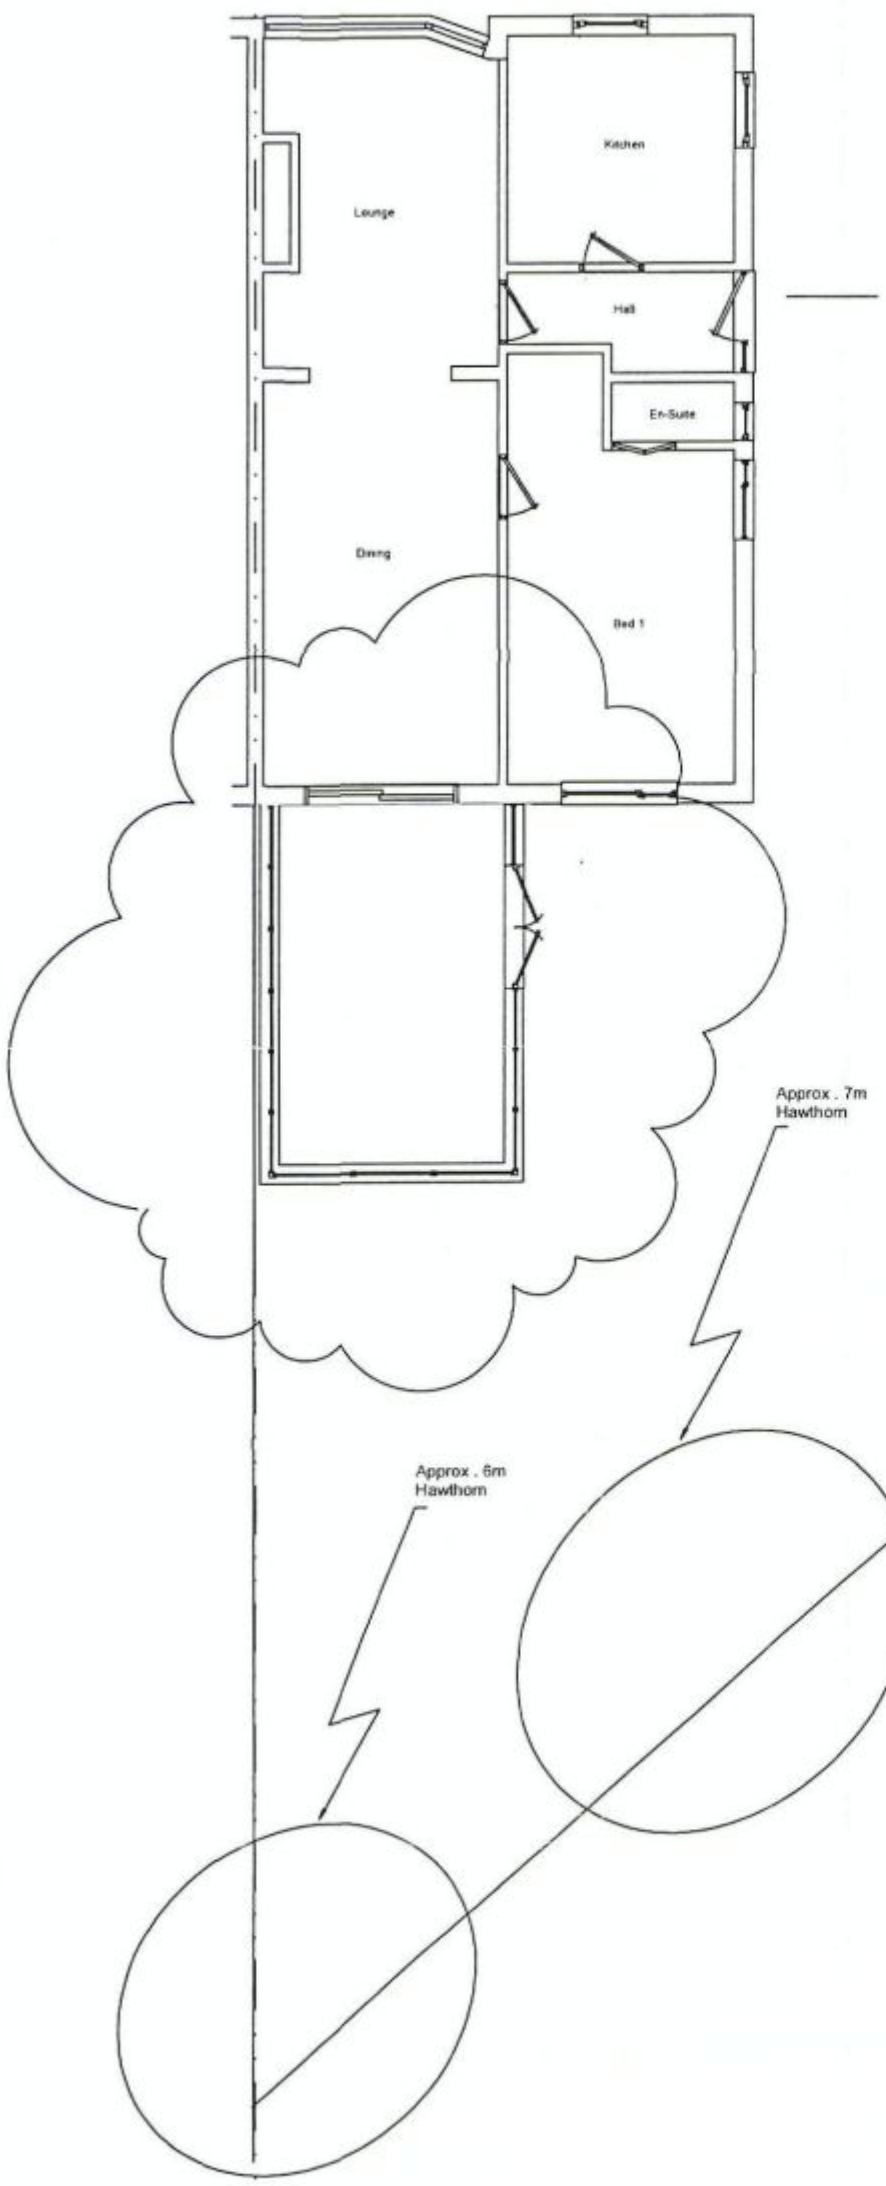

Ground Floor Plan - Proposed

B.O.H. PERMIT

AMENDED

PLANNING DEVELOPMENT CONTROL RECEIVED 30 JUN 2010

Revisions: Depth of Conservatory ammended to 5m.

Site:	Details
Mr & Mrs R. Lewis 59 Woodlands Ave Emsworth PO10 7QB	Ground Floor Plans - Proposed

Job No.	Drwg No.	Reference	Scale	Date
06/136tw	136/01a	Lewis Emsworth	1:100 @A3	June 2010

THIS PLAN IS TO BE USED SOLELY FOR THE PURPOSE OF PLANNING PERMISSION AND DOES NOT TAKE INTO ACCOUNT DRAINAGE FLUE OR VENTILATION OUTLETS. THE BUILDER SHOULD SATISFY HIMSELF FULLY REGARDING THESE ELEMENTS BEFORE COMMENCEMENT OF WORK. ALL DIMENSIONS ON SITE SUPERCEDE THOSE SHOWN ON THE PLANS