
PERMIT

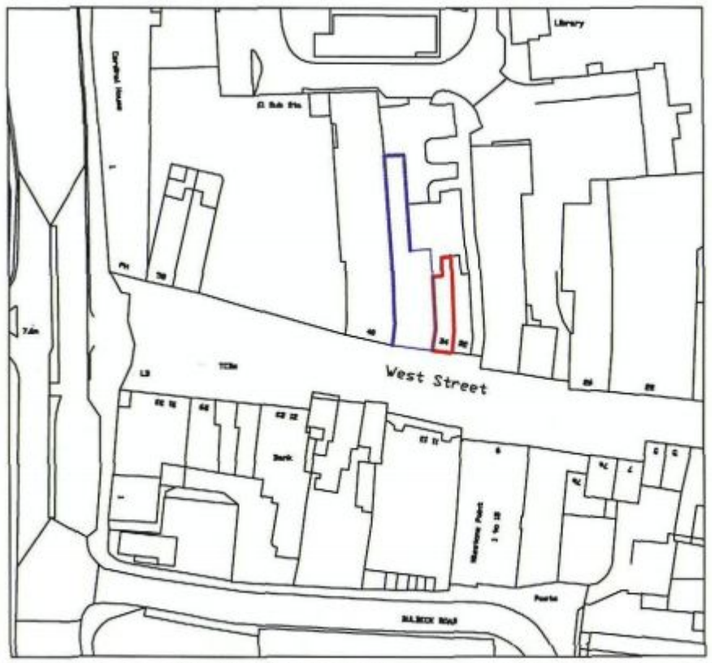

Ordnance Survey, (c) Crown Copyright 2010. All rights reserved. Licence number 100020449

1:1250 @ A3



1:200 @ A3

N

Do not scale from this drawing
All dimensions to be checked on site

Notes:

OS Map provided by Promap trading as Landmark Information Group
Map downloaded on 17/11/2010

Amendments:

Drawing type: PLANNING

Client: SPECSAVERS

Project: Essential Structural Repairs

Title: SPECSAVERS
34 West Street, Havant PO9 1PG
Site and Block Plans

Scale: 1:1250 & 1:200 Date: FEBRUARY 2011

Drawn: ITS Checked: JF

Drg.no: 114165/01 Rev:

Watts.

Watts Group PLC
1 Great Tower Street
London EC3R 5AA

T: +44 (0)20 7280 8000
F: +44 (0)20 7280 8001

W: Watts-international.com