PERMIT

Sizes of External signage are indicative and all dimensions should be checked on site prior to ordering or installation

External Signage Panels to be composite Aluminium sign, silver background with black vinyl text. Genix Logo in flat cut 5mm Acrylic lettering bonded to panel.

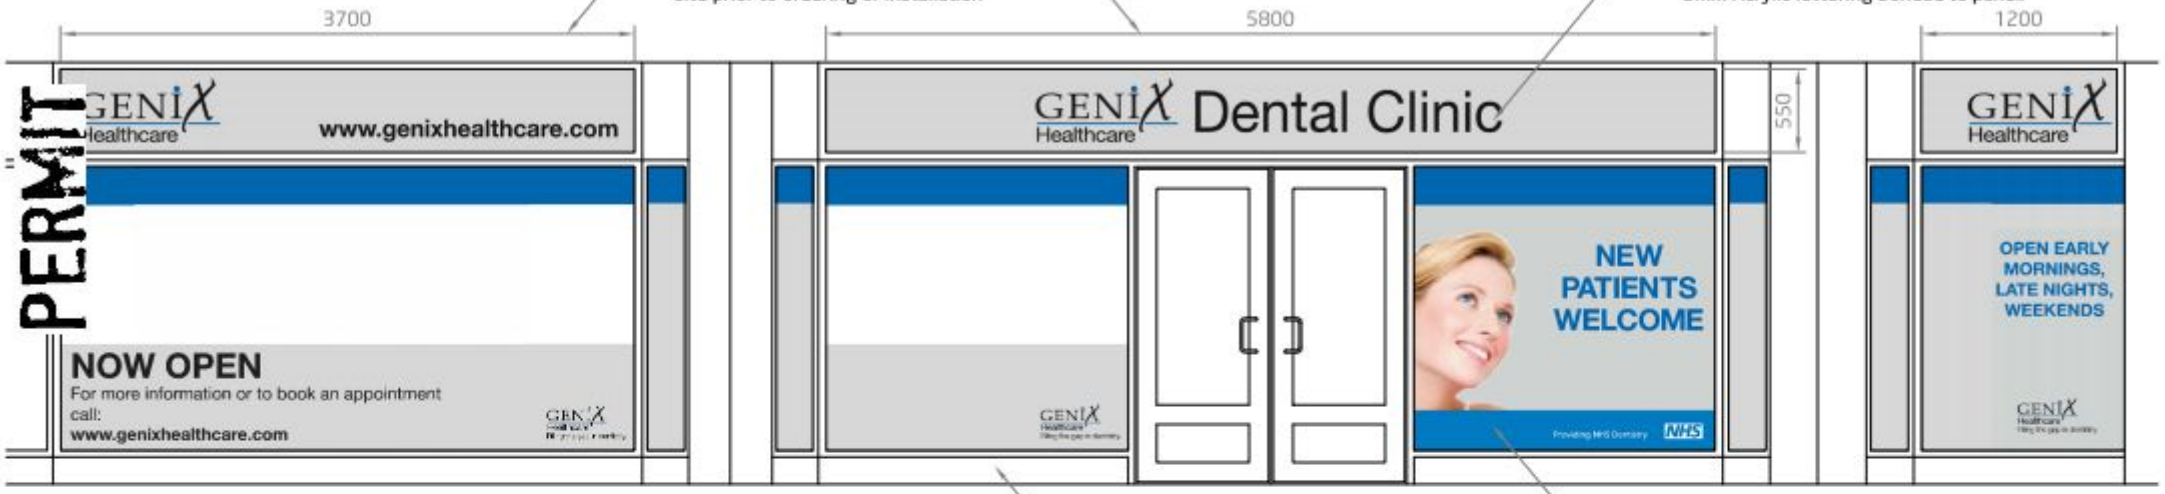

PROPOSED SHOPFRONT ELEVATION Scale 1:50

Existing Painted Window Frames, Doors, Panels etc all to be Painted in Gunmetal Grey to approval of LA

Window Graphics for illustration purposes only, printed laminated self adhesive vinyl applied to inside of windows to clients artwork.

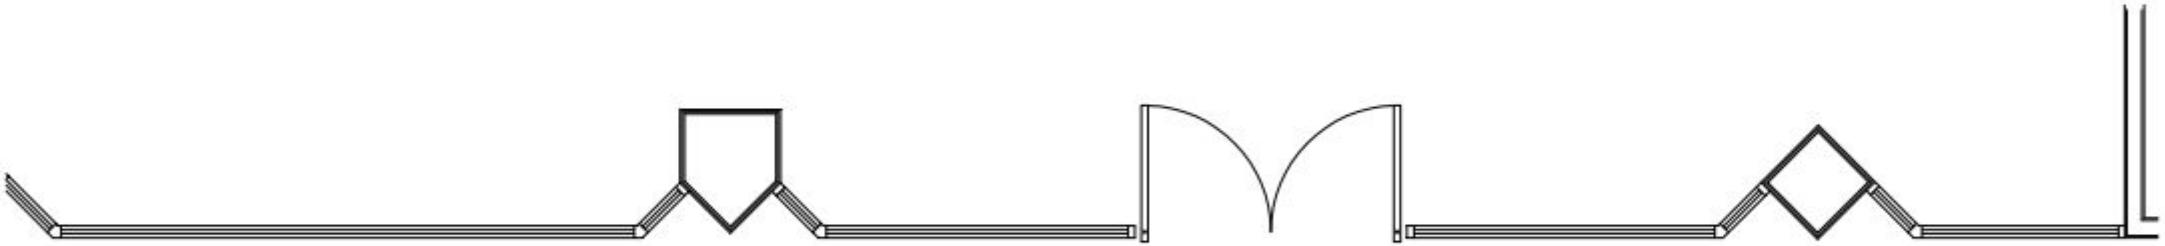

SHOPFRONT PLAN Scale 1:50

NOTE: ARTWORK FOR WINDOW VINYL AND SHOPFRONT SIGNS IS INDICATIVE ONLY, FINAL ARTWORK BY CLIENT

GENIX Healthcare Ltd

Meridian Centre, HAVANT

DO NOT SCALE - ALL DIMENSIONS & LEVELS TO BE CHECKED ON SITE - THIS DRAWING IS COPYRIGHT

niemen architects

Niemen Architects
Deck 2 The Waterscape
42 Leeds & Bradford Road
Kirkstall Leeds LS5 3EG
Tel: 0113 239 5400
Fax: 0113 239 5401
office@niemen.co.uk
www.niemen.co.uk

Dwg No. 2428 - 101