PERMIT

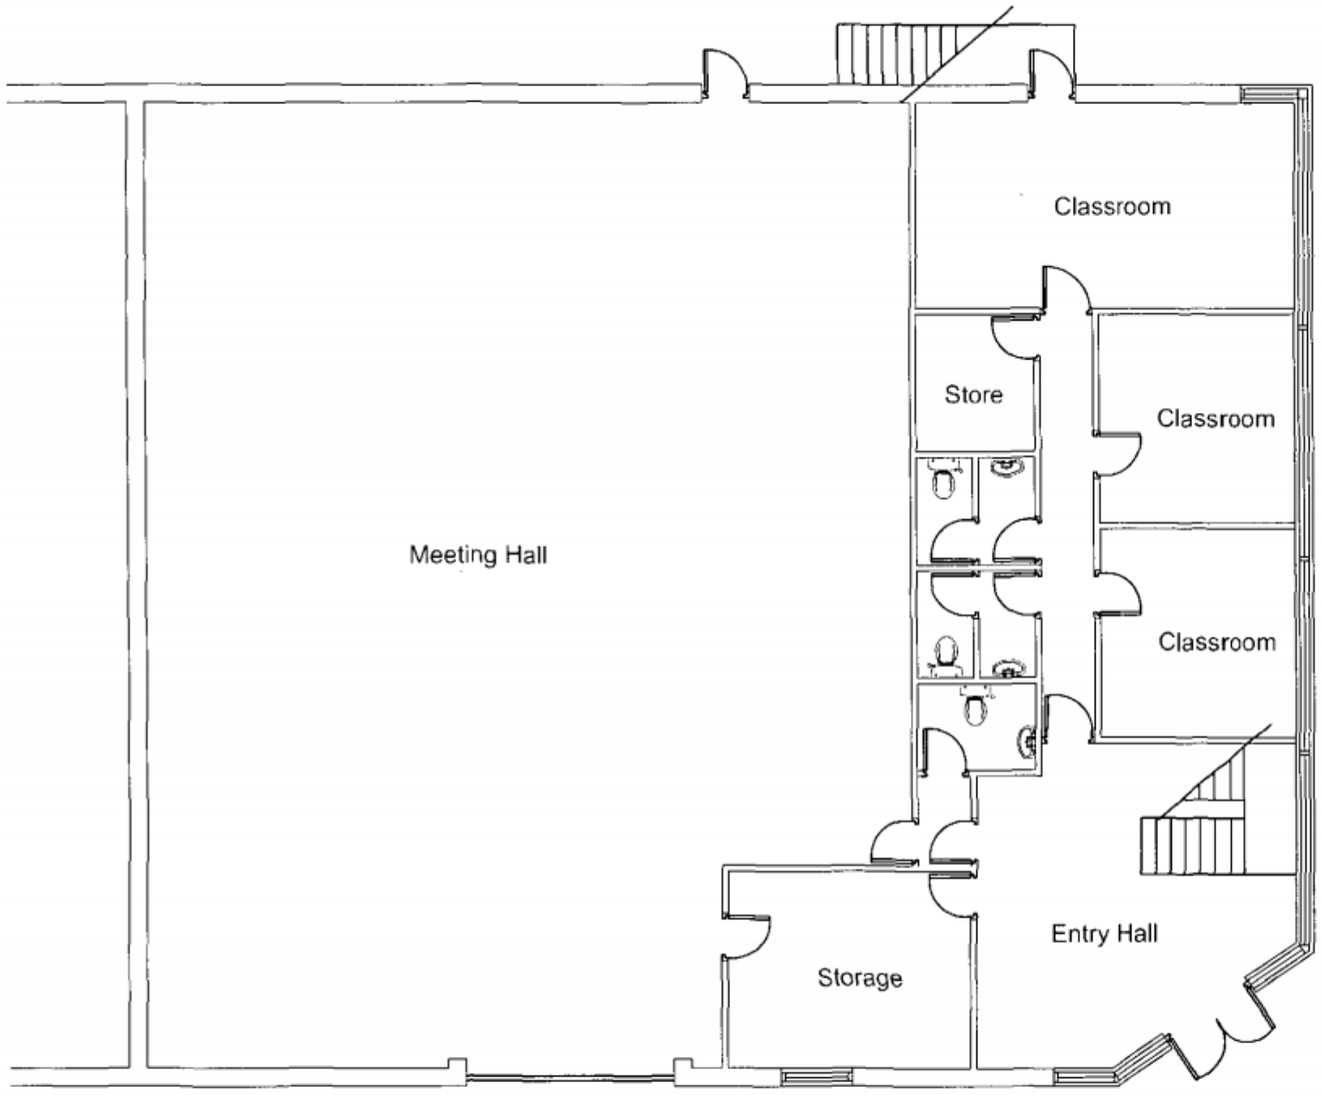

Ground Floor plan

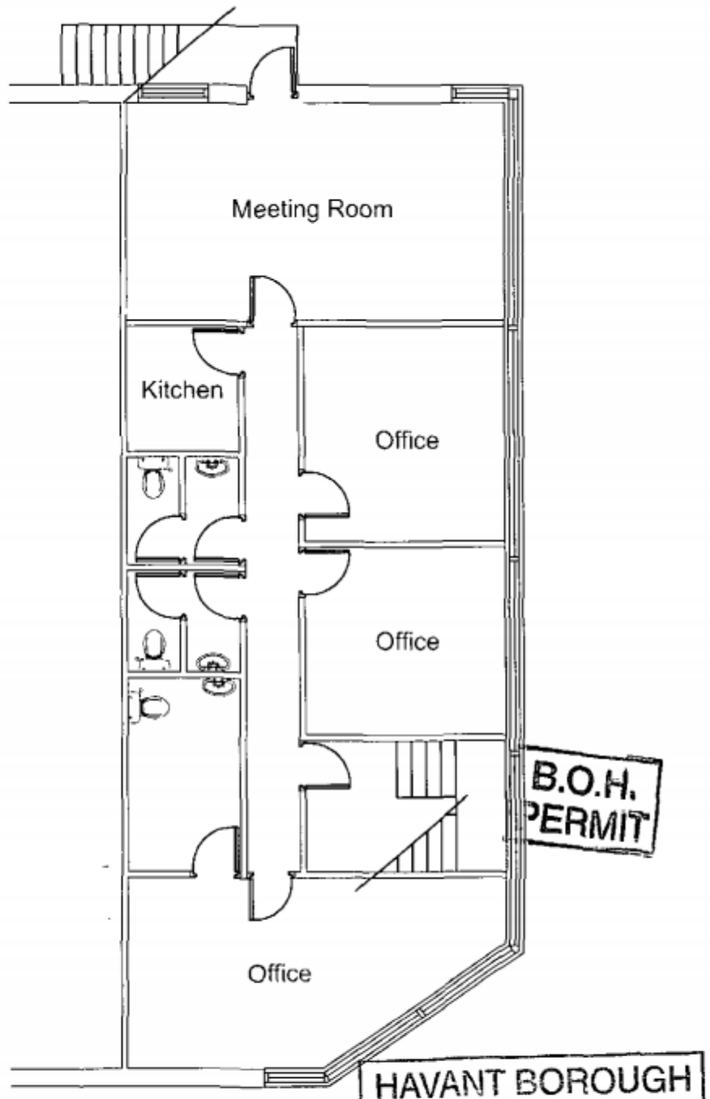

First Floor plan

B.O.H. PERMIT

HAVANT BOROUGH COUNCIL
13 JUL 2010
RECEIVED

Rev:	Amendment:	Date:

Client: M Yeomans & Crescent Trustees Ltd

Location: Unit 1, The Meadows, Waterberry Drive

Waterlooville, PO7 7XX

Project: Change of Use

Drawing Title: Existing Floor Layout

Scale: 1:100@A3 Drawn: OW

Drawing No: 01 Date: July 2010

Vail Williams
BUILDING CONSULTANCY
540 Thames Valley Park, Reading, Berkshire
RG6 1RA
T 0118 909 7400
F 0118 909 7433
info@vailwilliams.com
www.vailwilliams.com