PERMIT

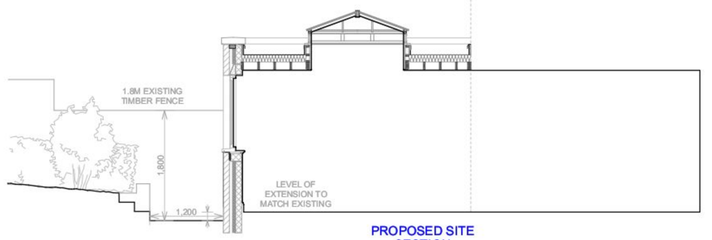

PROPOSED SITE
SECTION
SCALE 1:50

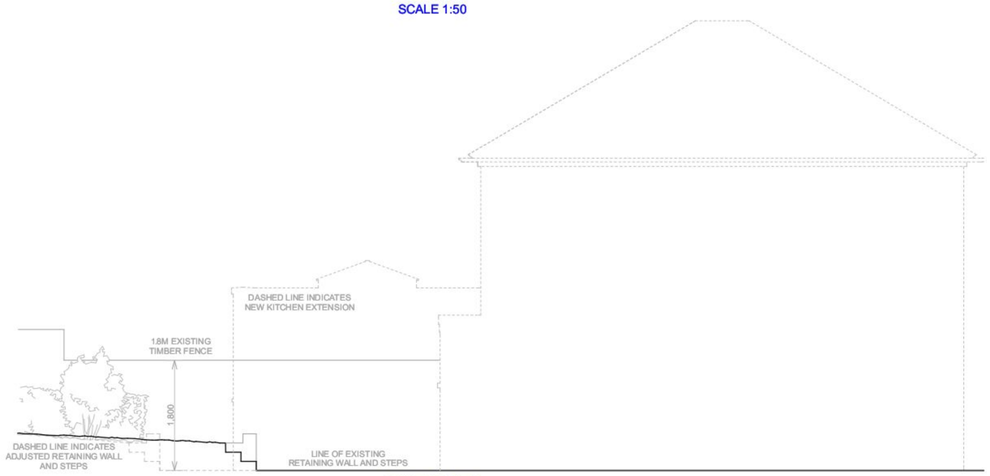

EXISTING SITE
SECTION
SCALE 1:50

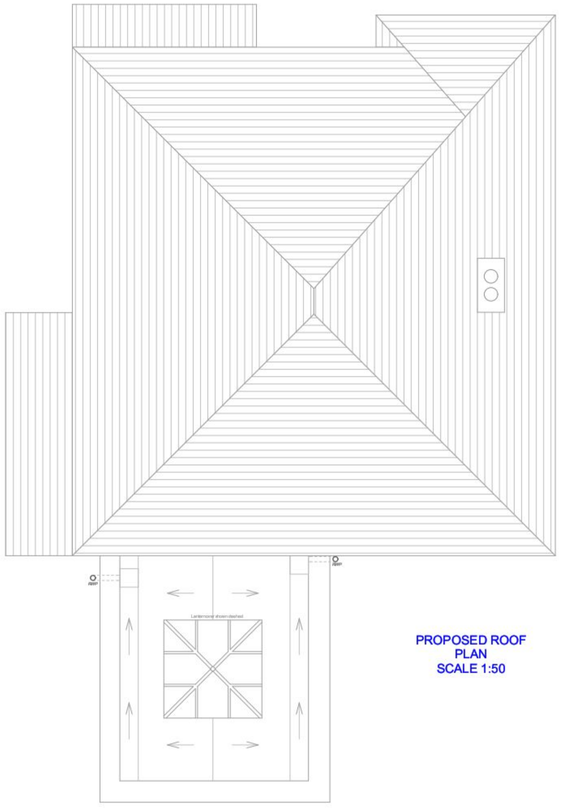

PROPOSED ROOF
PLAN
SCALE 1:50

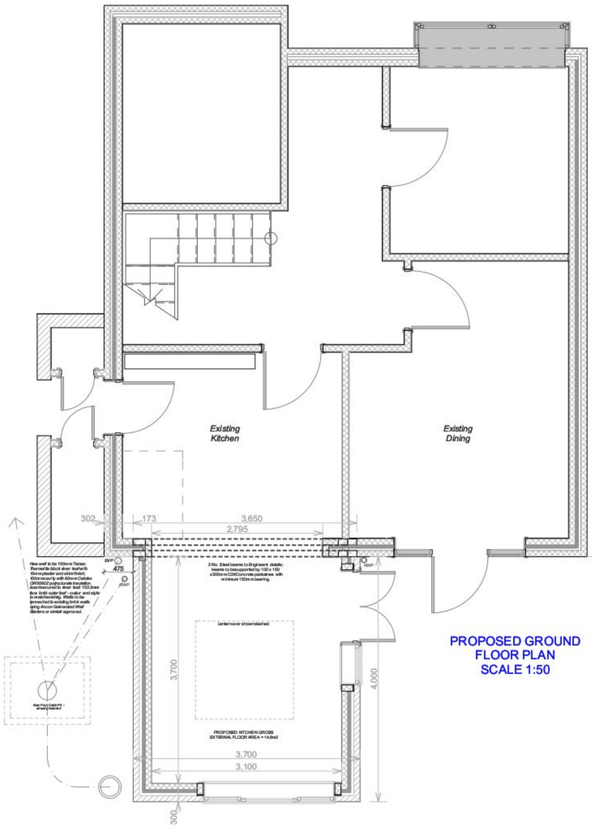

PROPOSED GROUND
FLOOR PLAN
SCALE 1:50

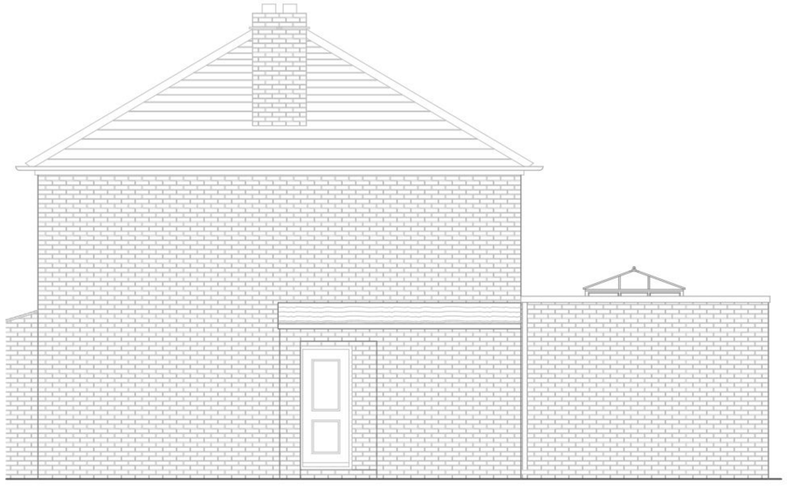

PROPOSED WEST
ELEVATION
SCALE 1:50

EXISTING EAST
ELEVATION
SCALE 1:50



PROPOSED NORTH
(REAR) ELEVATION
SCALE 1:50



PROPOSED EAST
ELEVATION
SCALE 1:50



1:50 SCALE BAR

Revision	Code	Date
Revision History		
Revision	Code	Date

PO9 3LS PLANNING
PL/02

Job Title
31 Auriol Drive
Bedhampton
Havant
PO9 3LS

Drawing Title
Kitchen Extension

Drawing Status
PL

Drawn by	Date
IL	August 2010

Scales

Status Revision