# SITE SECTIONS

*SCALE: 1/200*







[redacted]

REFUSE

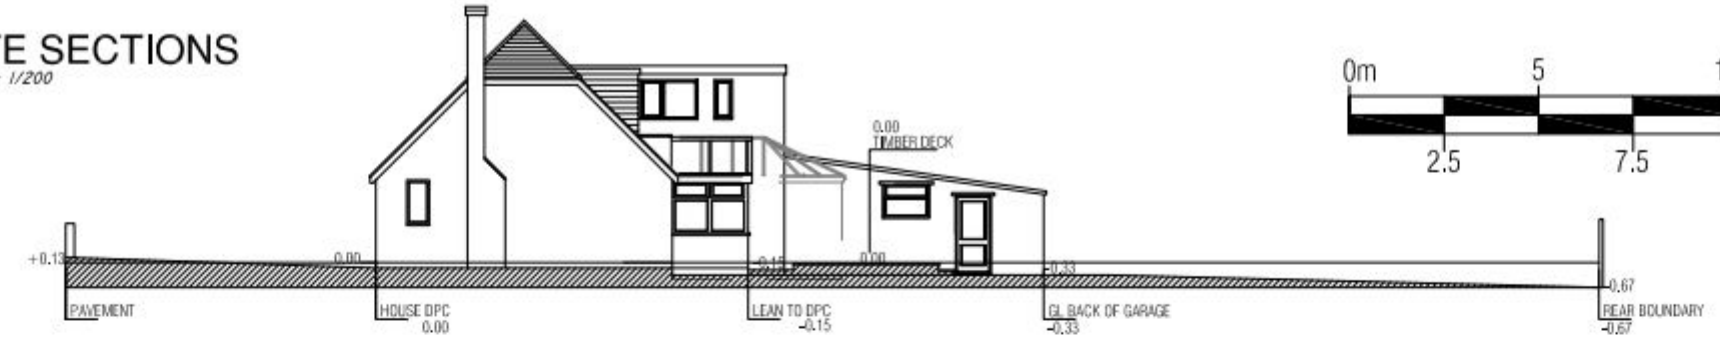


Ordnance Survey (c) Crown Copyright 2010. All rights reserved. Licence number 100020449
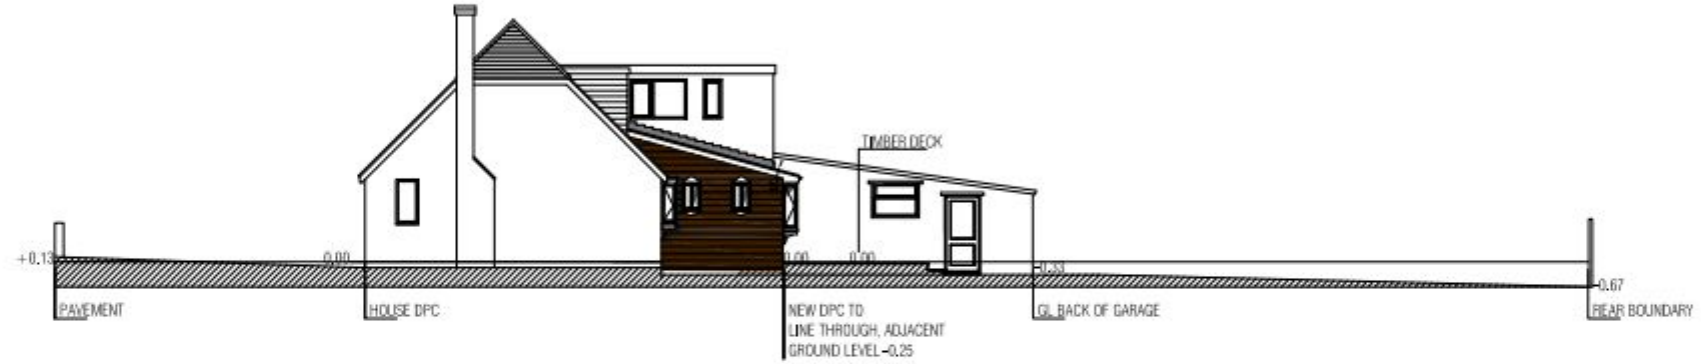
# LOCATION PLAN

*SCALE: 1/1250*

58 BOTLEY ROAD
PARK GATE
SOUTHAMPTON
HAMPSHIRE
SO31 1BB

TEL: 01489 560426
07771 355742

web: www.wessexsolent.co.uk
email: david@wessexsolent.co.uk

WESSEX AND SOLENT

*PROJECT DESCRIPTION:*
REAR EXTENSION

*DRAWING TITLE:*
LOCATION PLAN/ SITE SECTIONS

*ADDRESS:*
BRACKEN HILL
20 FERNDALE
WATERLOOVILLE
PO7 7NZ

*CLIENT:*
MR & MRS SANDERS

*SCALE:*
AS INDICATED

*FIRST DRAWN:*
07/04/2009

*DRAWING No.* WD-2127-02

*REVISION:* -