


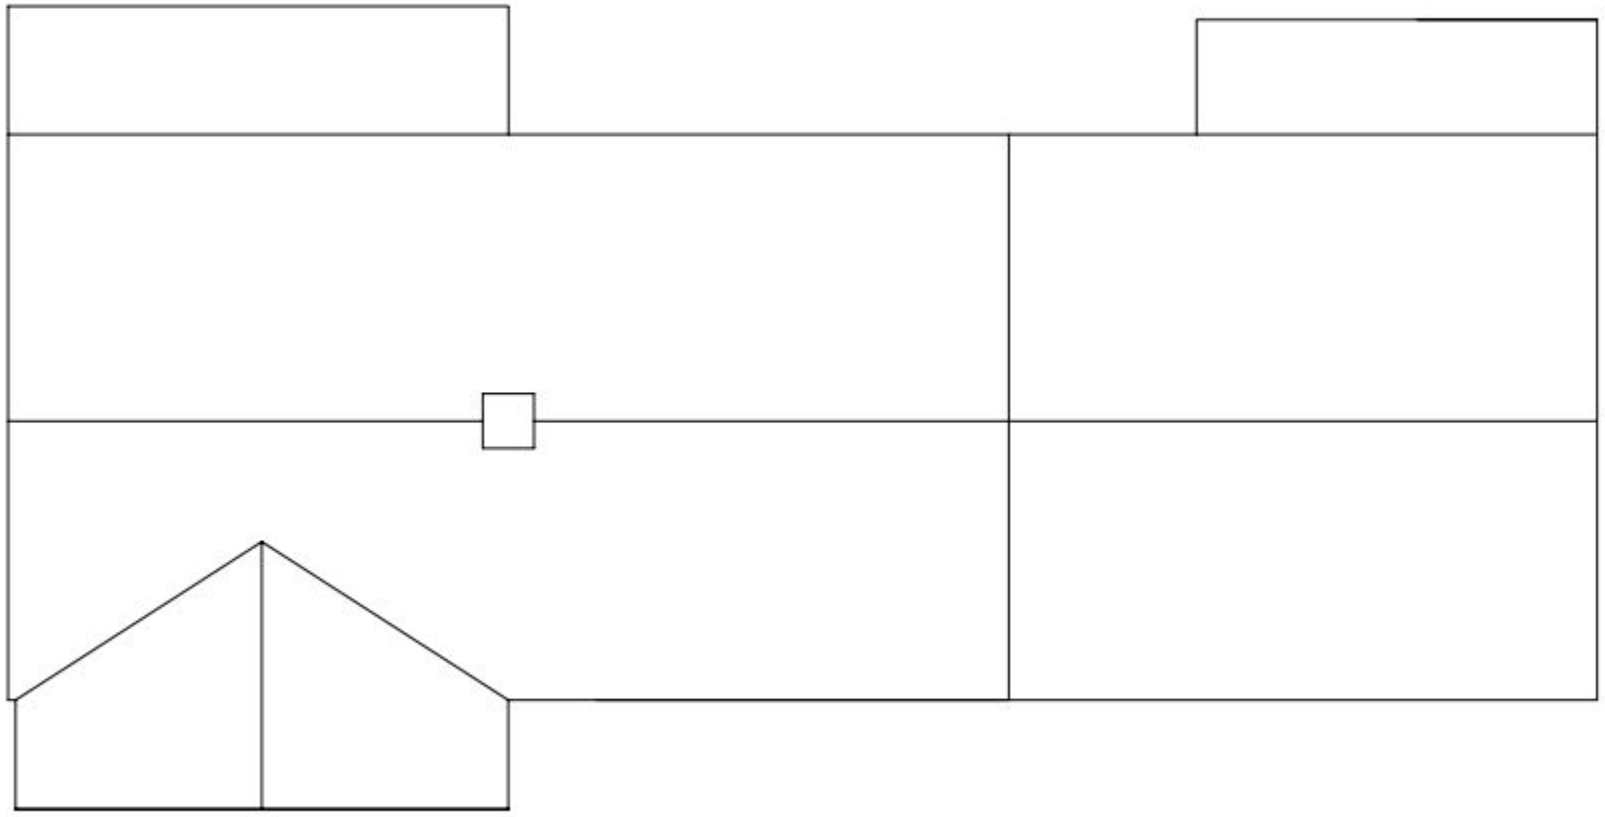

General Notes

No.	Revision/Issue	Date

Firm Name and Address
STEPHEN JUPP MRTPI
CHARTERED TOWN PLANNER
348 CHICHESTER ROAD
BOGNOR REGIS
PO21 5BX
T: 01243 822113
E: steve@planning-solutions.co.uk

Project Name and Address
1no House
Rear Elevation, Roof Plan
1 Linden Way
Leigh Park

Project	Sheet
OTH/4/05	12A
Date: 13.08.2009	
Scale: 1:100 @ A3	