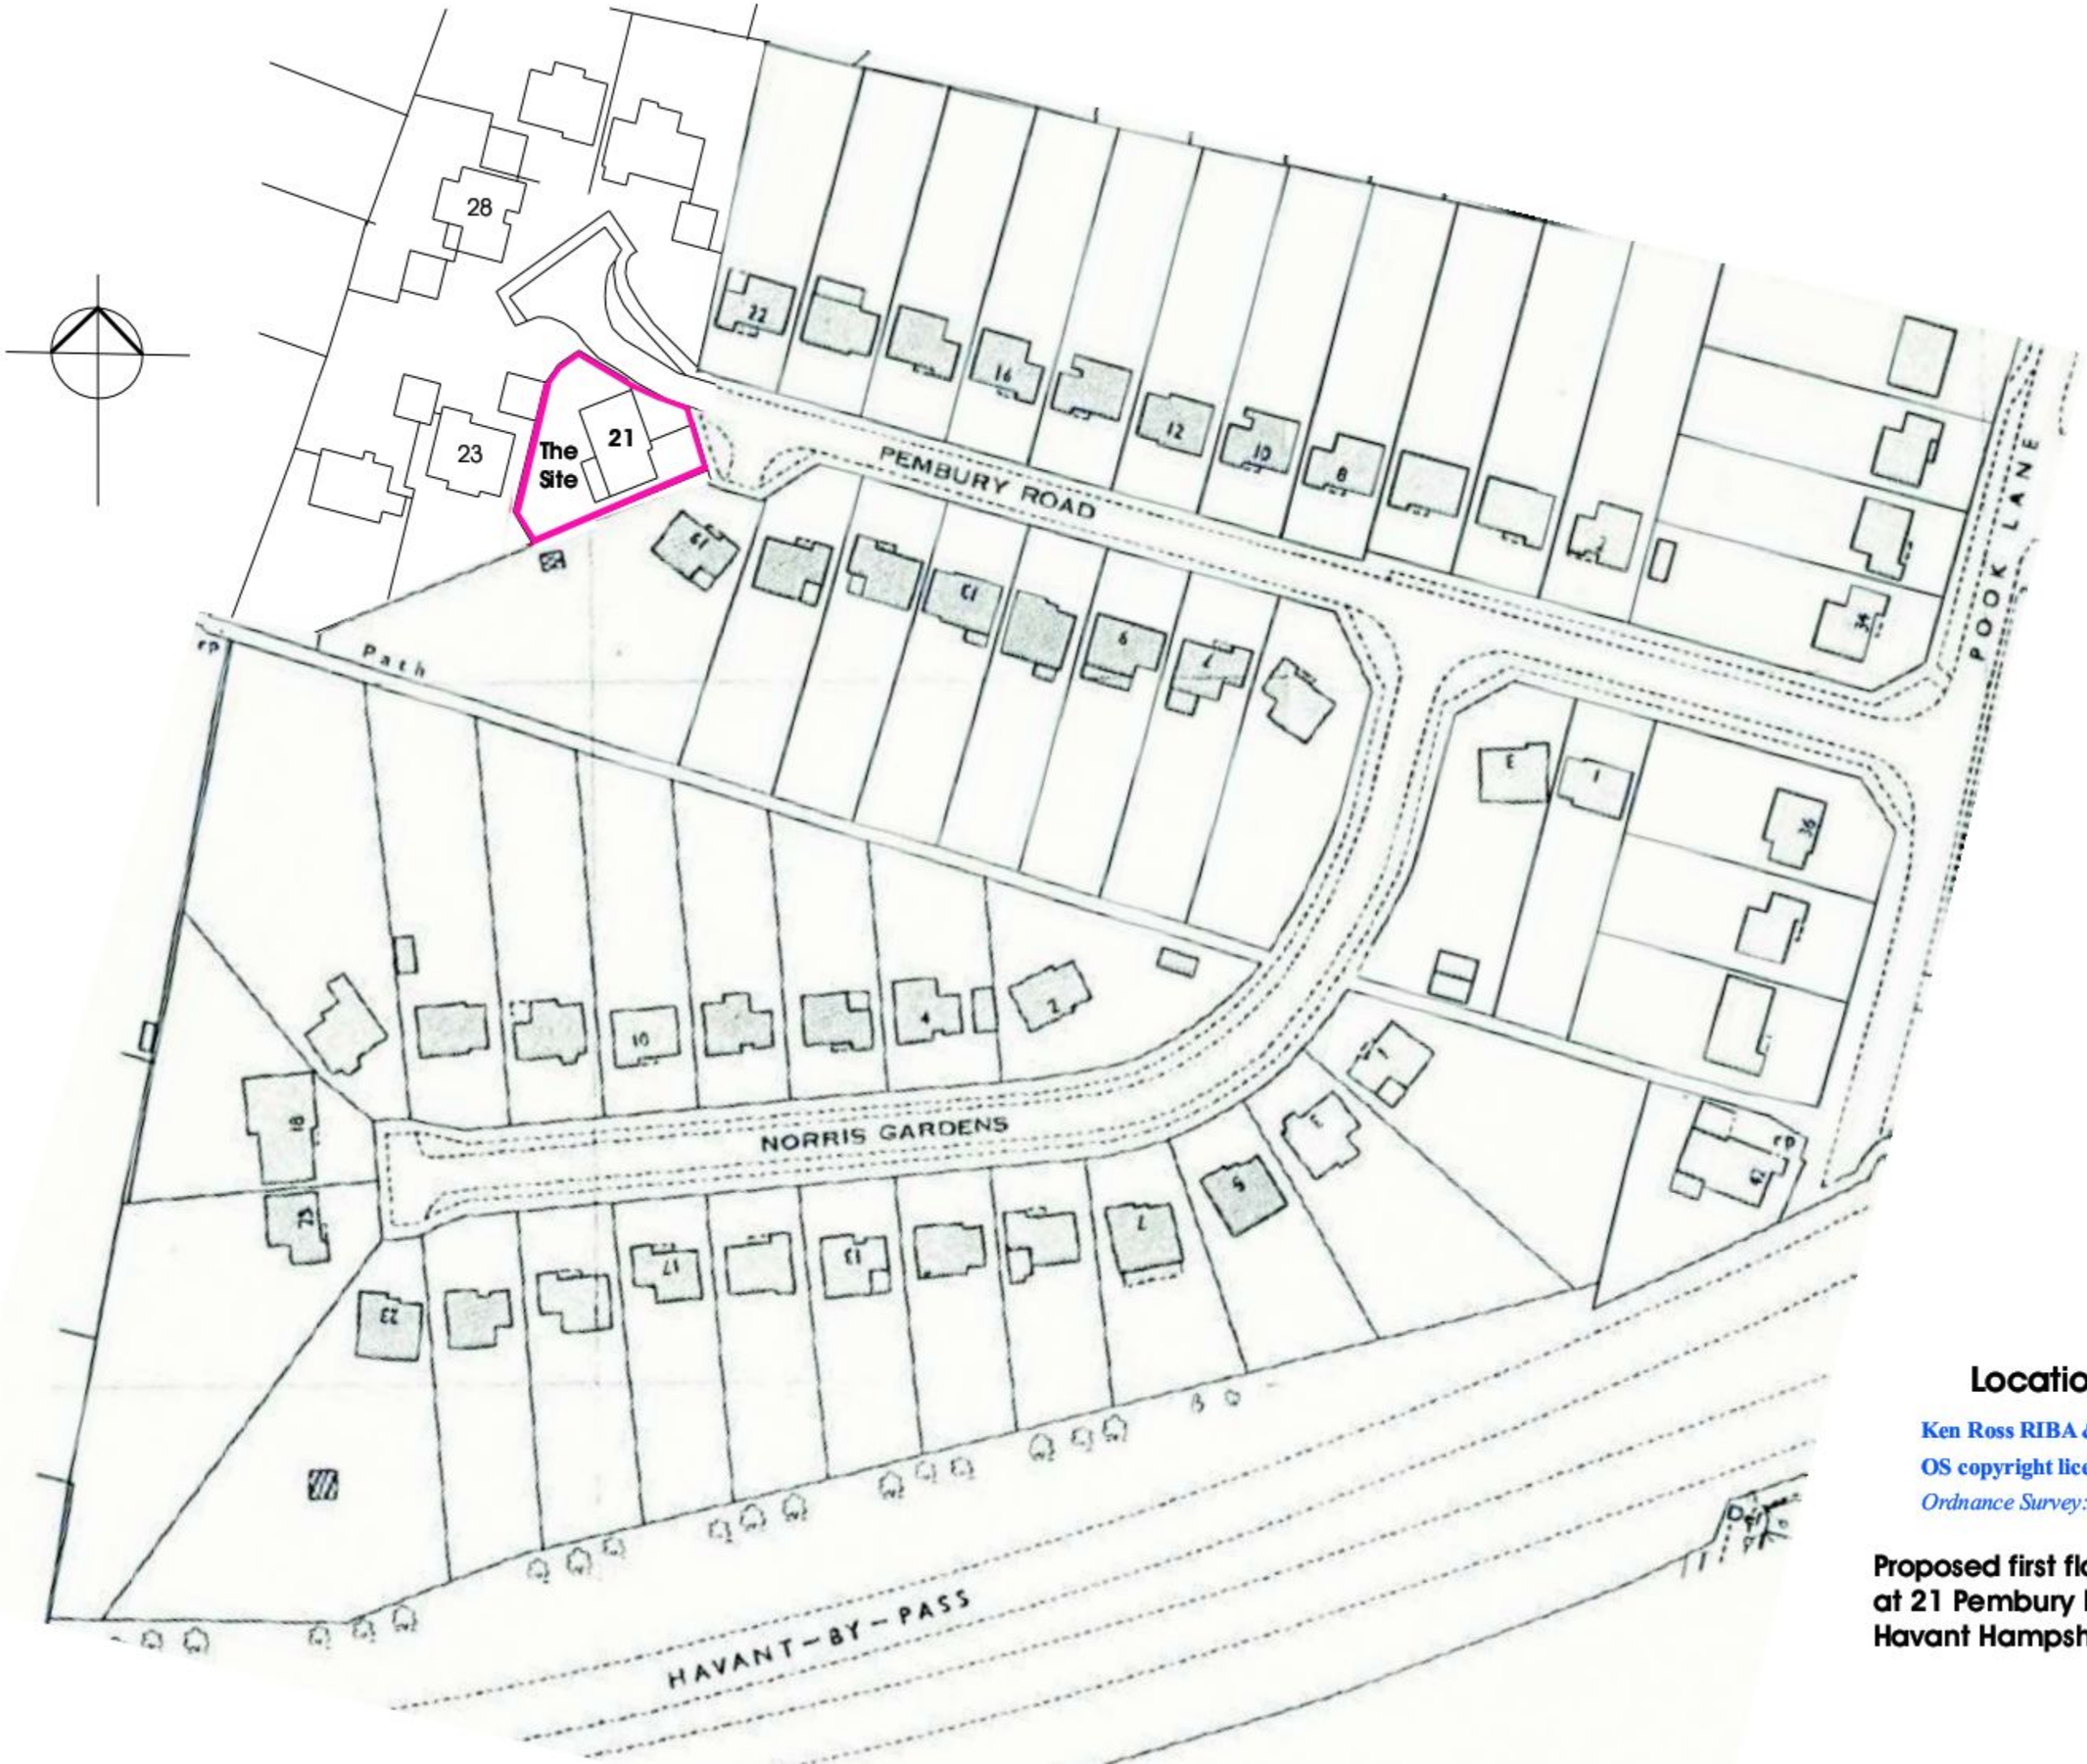

Location 1:1250

Ken Ross RIBA & Associates
OS copyright licence: 10001360
Ordnance Survey: Crown Copyright Reserved

Proposed first floor extension at 21 Pembury Road Warblington Havant Hampshire Po9 2 TS