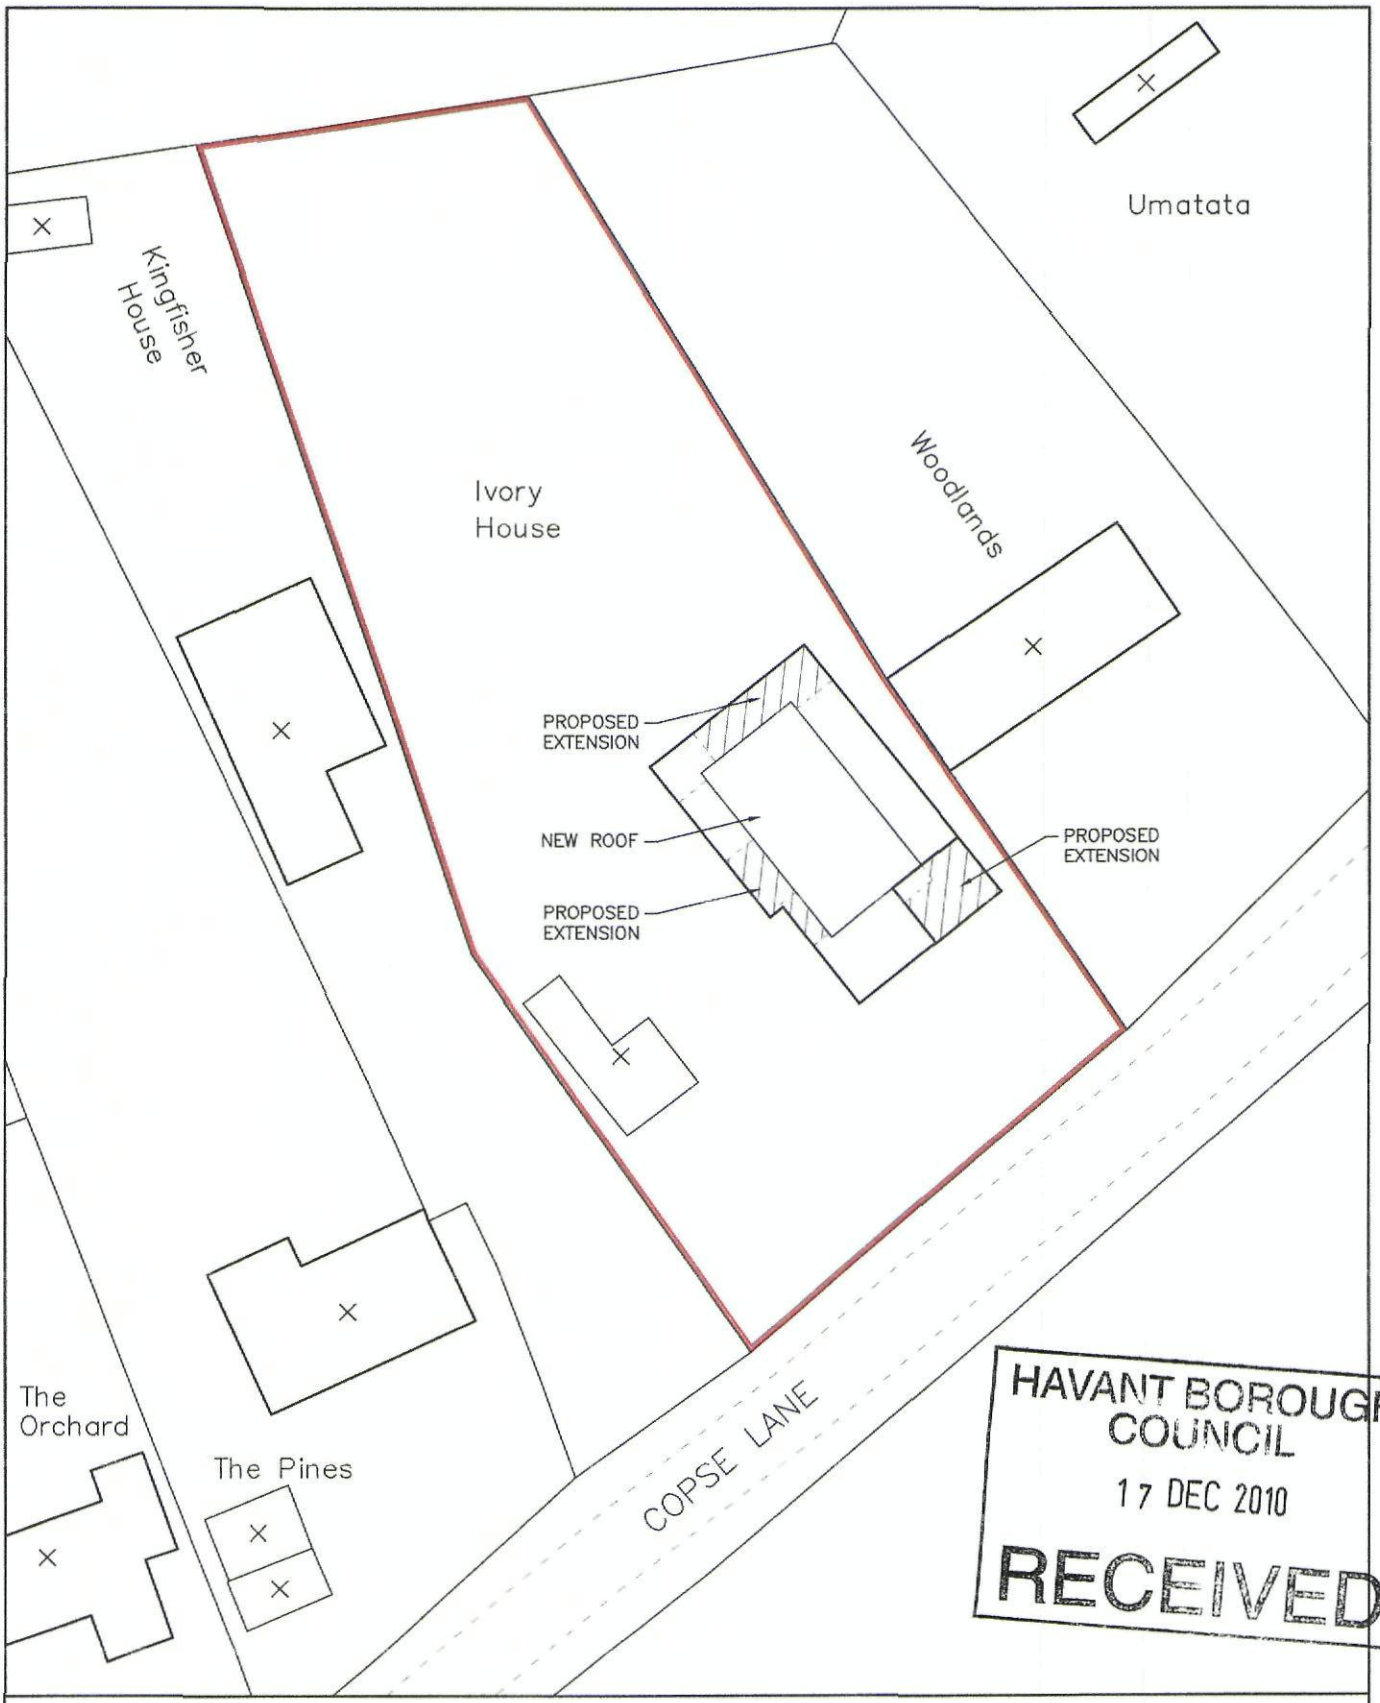

HAVANT BOROUGH COUNCIL
17 DEC 2010
RECEIVED

BLOCK PLAN

0 20 40 Metres

DWG. NO.: BD459 BP01
DATE: 13/12/2010
SCALE 1:500 @ A4
OS REF. NO.: 007300 (Licence Type: IBU12)
ADDRESS OF SITE: IVORY HOUSE, COPSE LANE, HAYLING ISLAND, HAMPSHIRE PO11 0QB
OS map Extracted from Blackwell Business Services/(www.mdcentre.ordnancesurvey.co.uk)

CROWN COPYRIGHT 2010