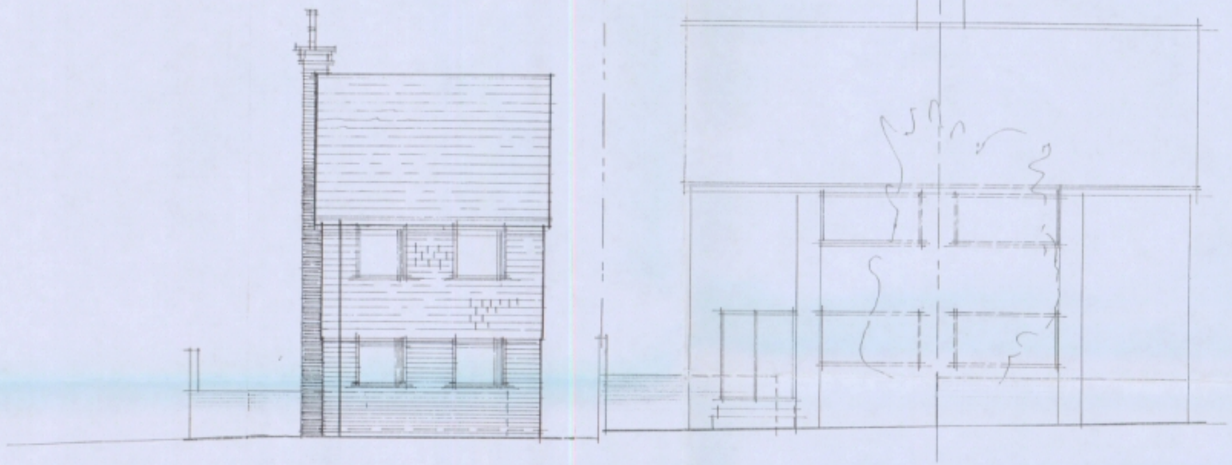


Note:
All dimensions must be checked on site
and not scaled from this drawing.
EXCEPT FOR LOCAL AUTHORITY
PLANNING PURPOSES.

A		
	Date	Revision

© copyright

THORNS-YOUNG
ARCHITECTURAL

THORNS-YOUNG LTD.
232 London Road, North End, Portsmouth. PO2 9HQ
Tel: (0)23 9267 2883 Fax: (0)23 9266 3457

Client
MR. M. STEMP

Job Title
16, ELDERBERRY WAY
COMPLAIN

Drawing Title
PROPOSED NEW HOUSE
STREET SCENE

Scale 1:100

Date JULY 2010 Drawn by CMC

Drg. No. 3094:10:2 Rev.

HAVANT BOROUGH COUNCIL
02 SEP 2010
RECEIVED

MERCURY GRAPHICS 538210

ARCHITECTURAL 420 x 594mm A2.