
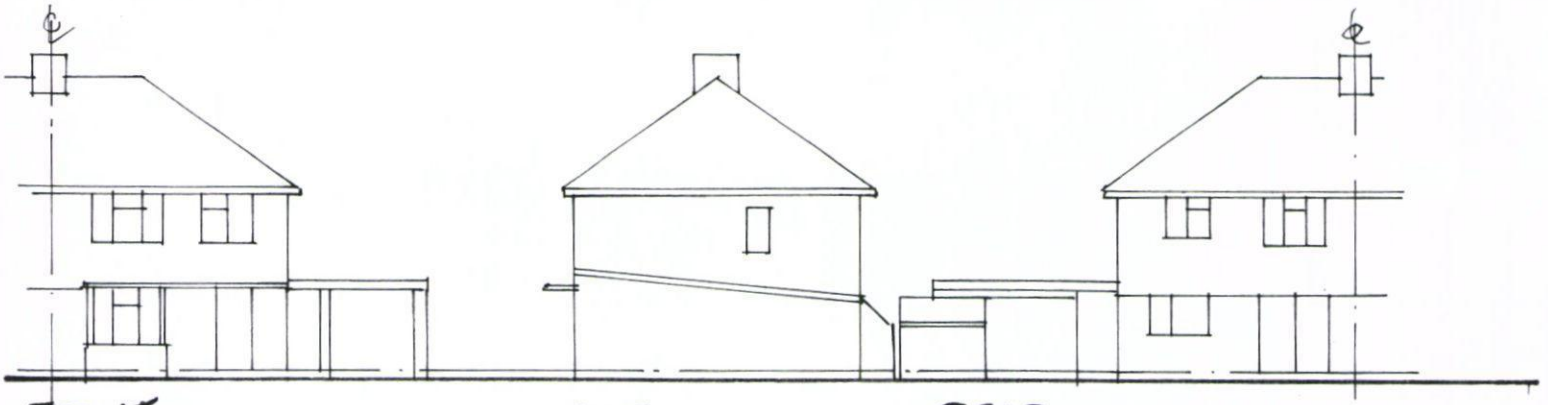



FRONT SIDE REAR

EXISTING ELEVATIONS 1:200

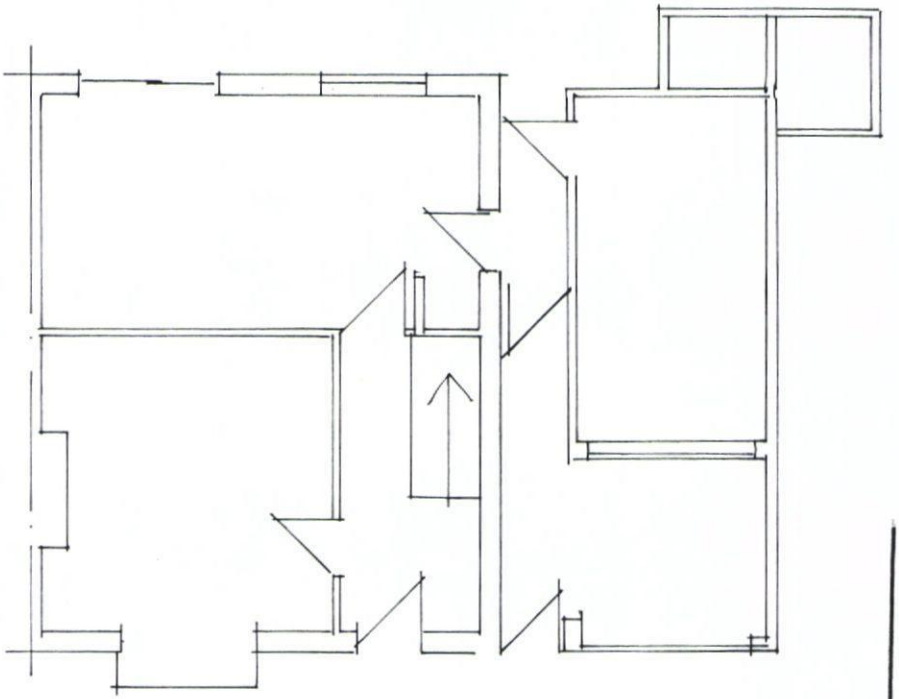

GROUND FLOOR - EXISTING 1:100

HAVANT BOROUGH COUNCIL
24 JUN 2011
RECEIVED

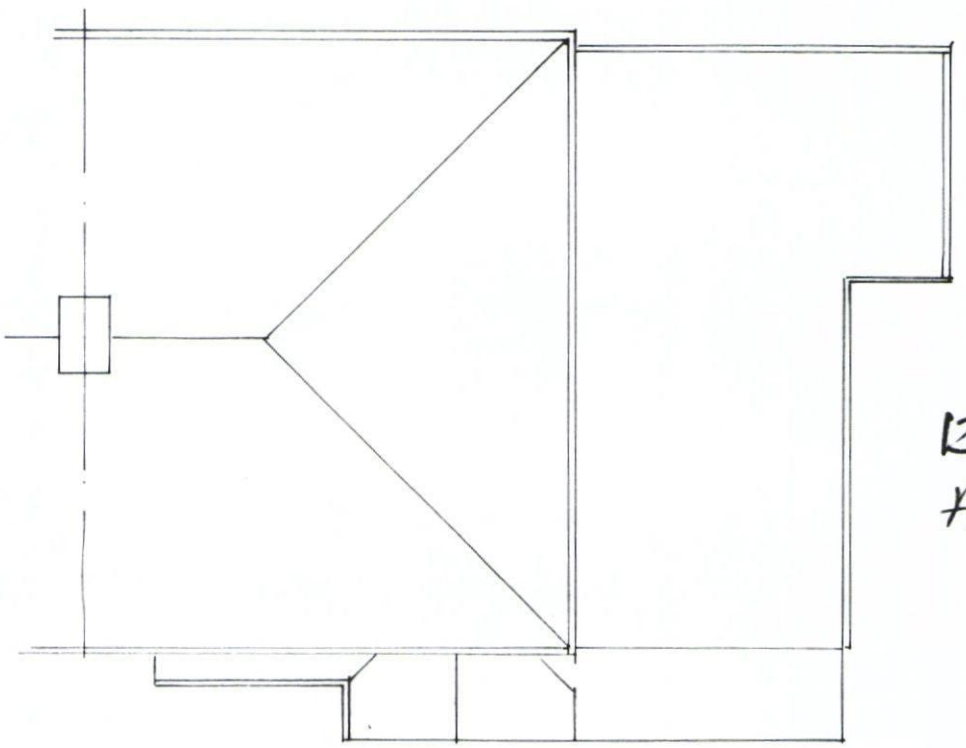

PROPOSED ROOF PLAN 1:100

12 MANNS CRES
HAVANT.

PT.