PERMIT


Encompass Surveys

Reviewed January 2009

Havant Health Centre Ground Floor

KEY

Textured coatings to ceilings contain asbestos

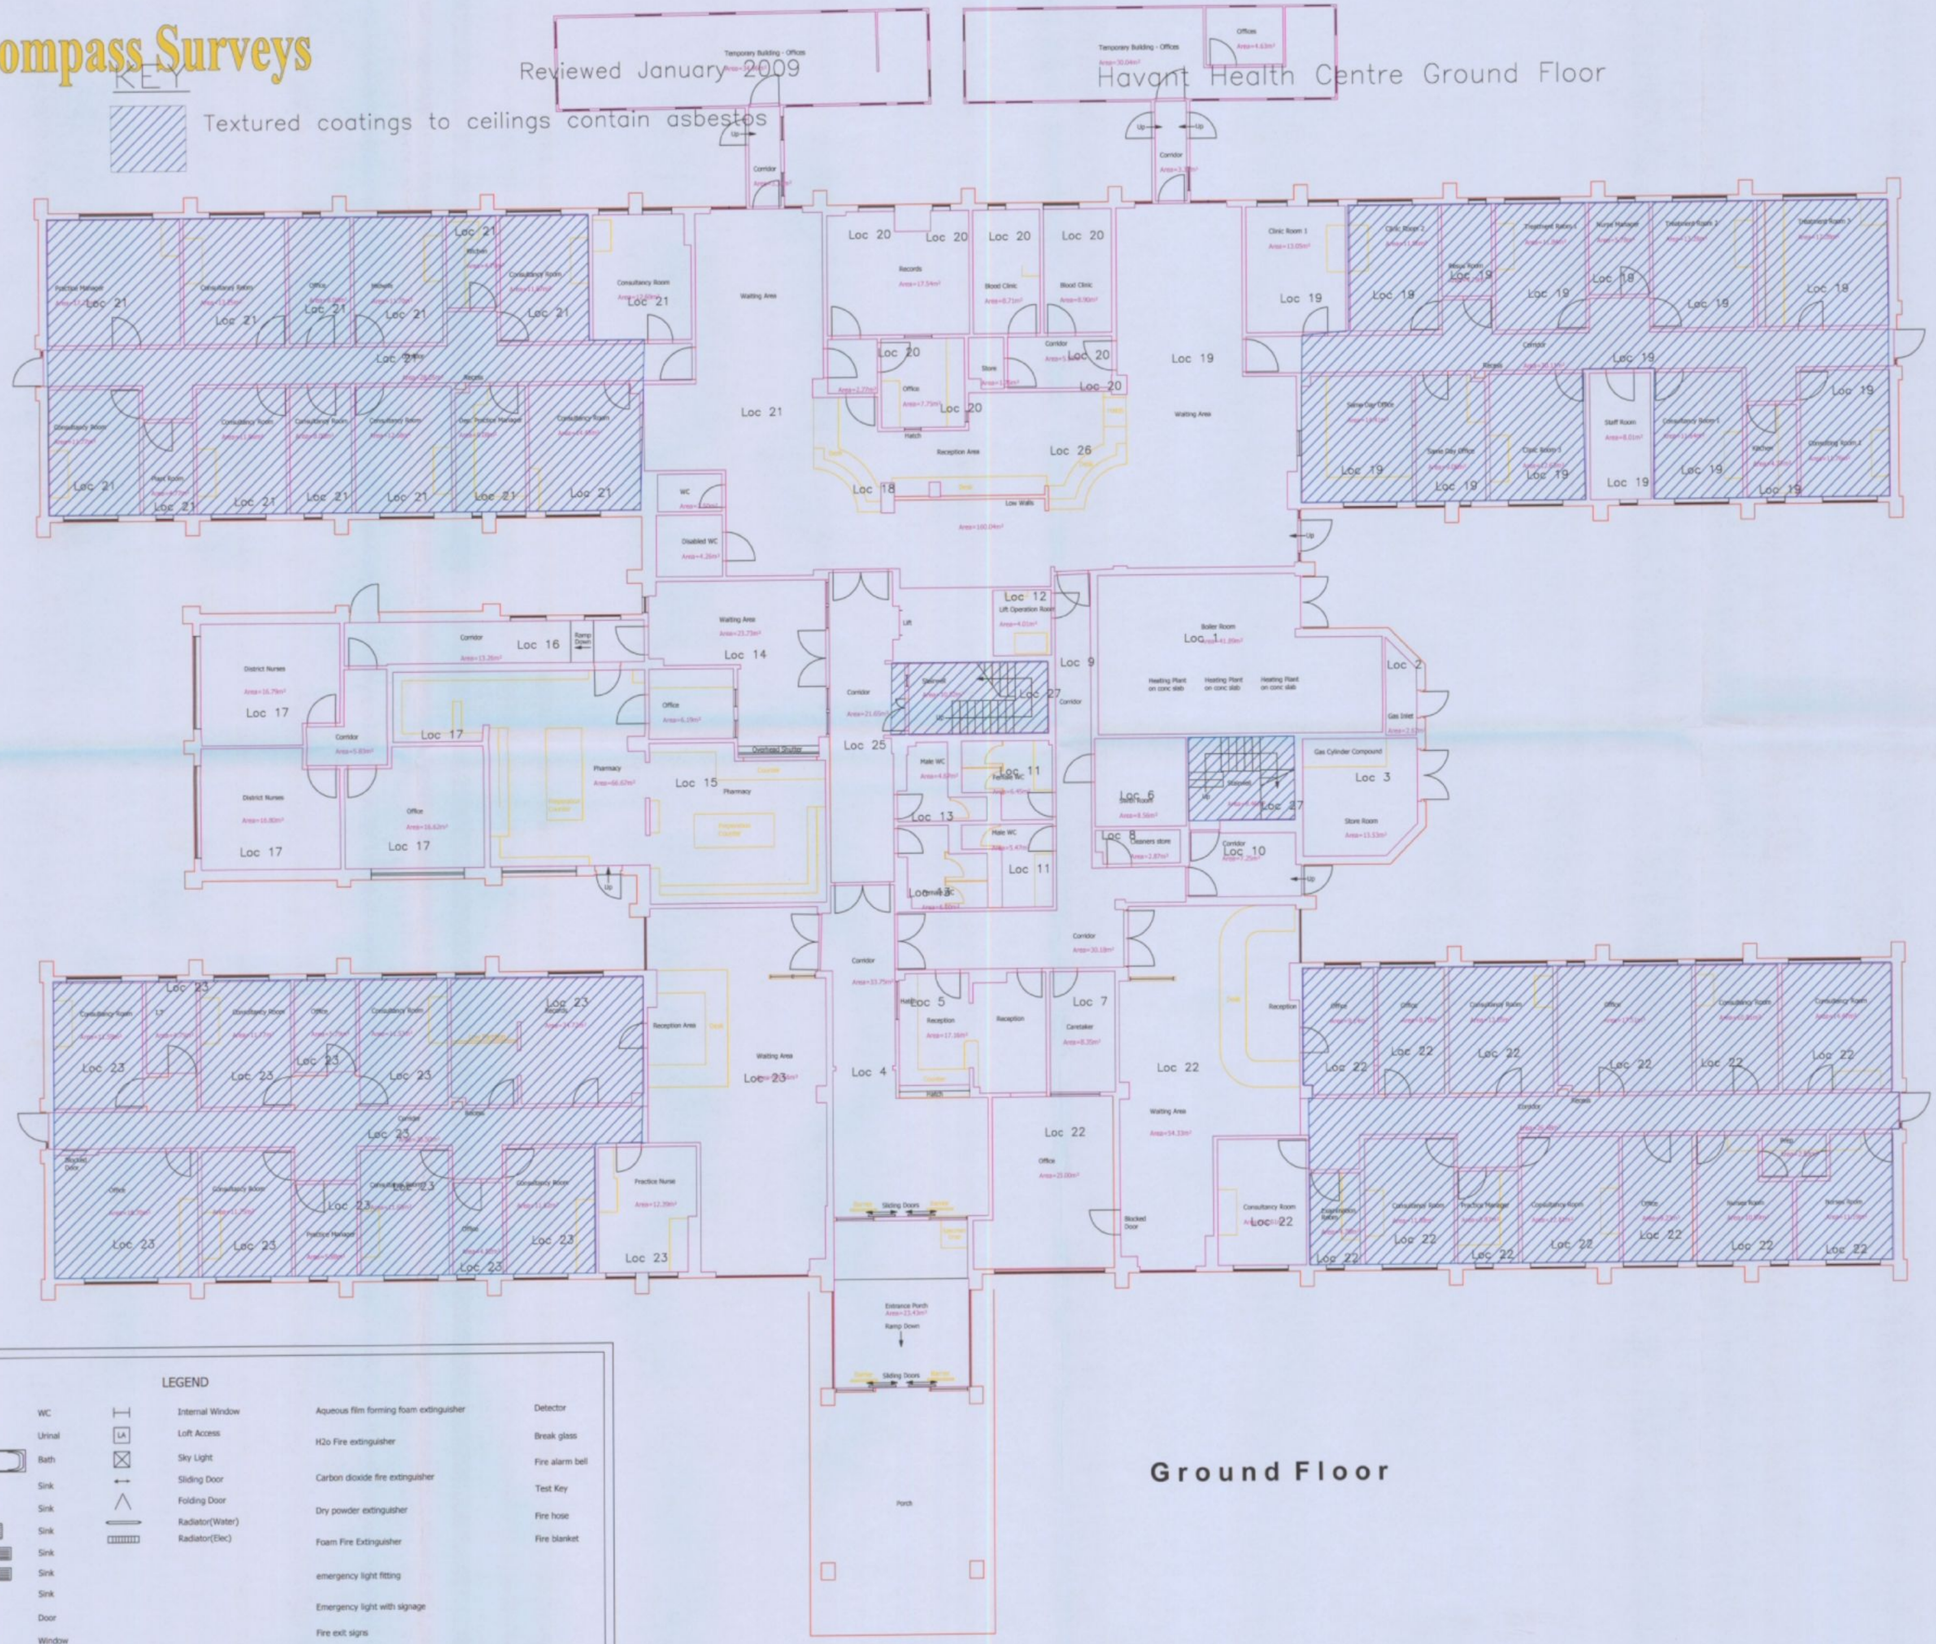

LEGEND

C - Ceiling Height	WC	Internal Window	Aqueous film forming foam extinguisher	Detector
FC - False Ceiling Height	Urinal	Loft Access	H2o Fire extinguisher	Break glass
B - Beam Height	Bath	Sky Light	Carbon dioxide fire extinguisher	Fire alarm bell
A - Archway Height	Sink	Sliding Door	Dry powder extinguisher	Test Key
FL - Floor Level	Sink	Folding Door	Foam Fire Extinguisher	Fire hose
THL - Threshold Level	Sink	Radiator(Water)	emergency light fitting	Fire blanket
S - Sill Height	Sink	Radiator(Elec)	Emergency light with signage	
H - Head Height	Sink		Fire exit signs	
J - Underside joist	Sink			
	Door			
	Window			

HAVANT BOROUGH COUNCIL
13 DEC 2010
RECEIVED

Level Datum
Levels are related to a Temporary Benchmark value 10.00m located at Station 1 (Pipenail), 1000mN, 1000mE.

Northpoint
The Northpoint position shown on this drawing has been located as accurately as possible, but is only indicative of true north.

Encompass Surveys
Unit 2B
Deer Park Farm Industrial Estate
Knowle Lane
Fair Oak, Eastleigh
Hampshire SO50 7PZ
Tel: 023 80692062
Fax: 023 80697125
Email: info@encompass-surveys.co.uk
website: www.encompass-surveys.co.uk

Client:	Hampshire Primary Care Trust
Survey Location:	Havant Health Centre Civic Road Havant
Survey Type:	Measured Building Survey
Scale: 1:100@A1	Date: November 2009
Drawn: S.M.H	Checked: G.J.L
Drawing Number: ENC-021109-4G6-GRD	Revision: