
PERMIT


NOTES:
This drawing has been produced solely for PLANNING/DESIGN.
Do not Scale from this Drawing except for planning purposes.
This drawing is the copyright of MF Designs Ltd.

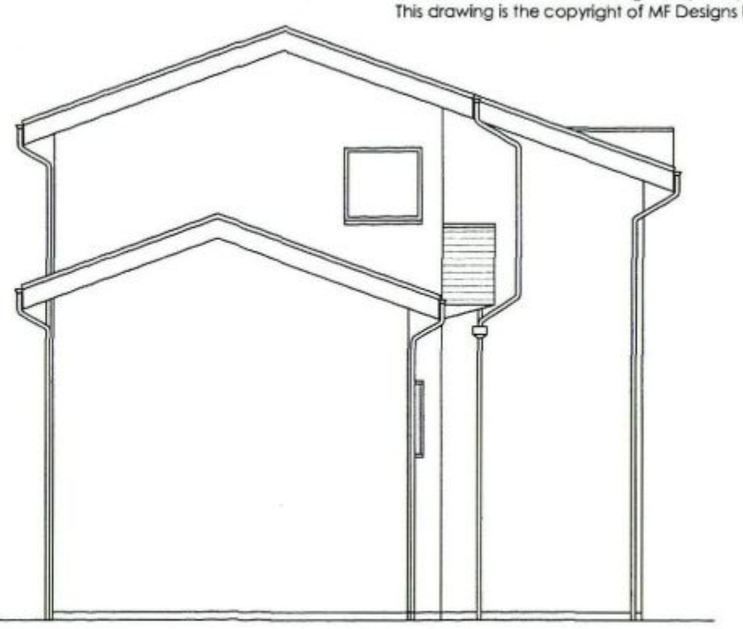


South



West

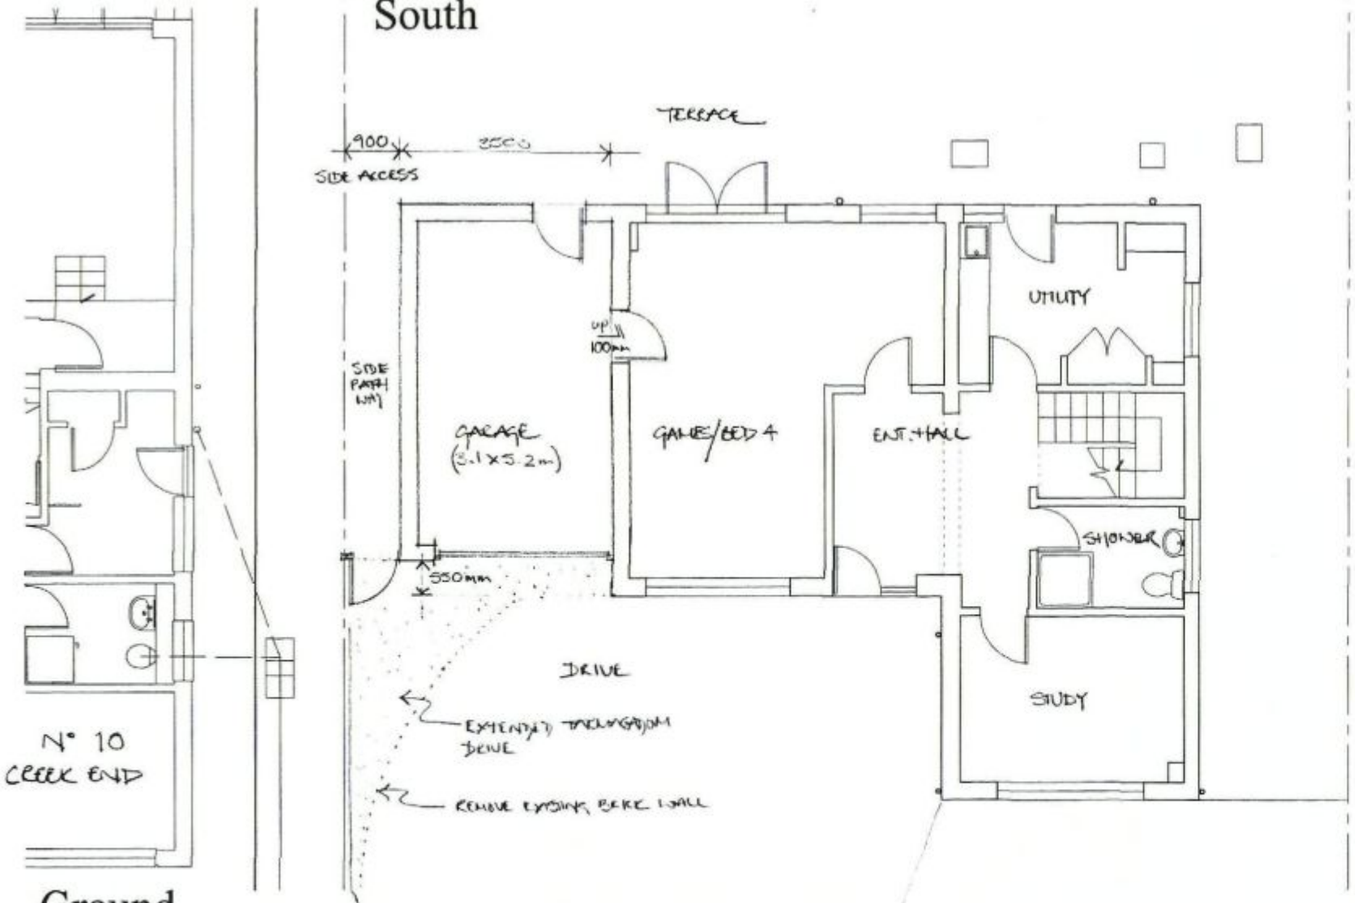

Ground

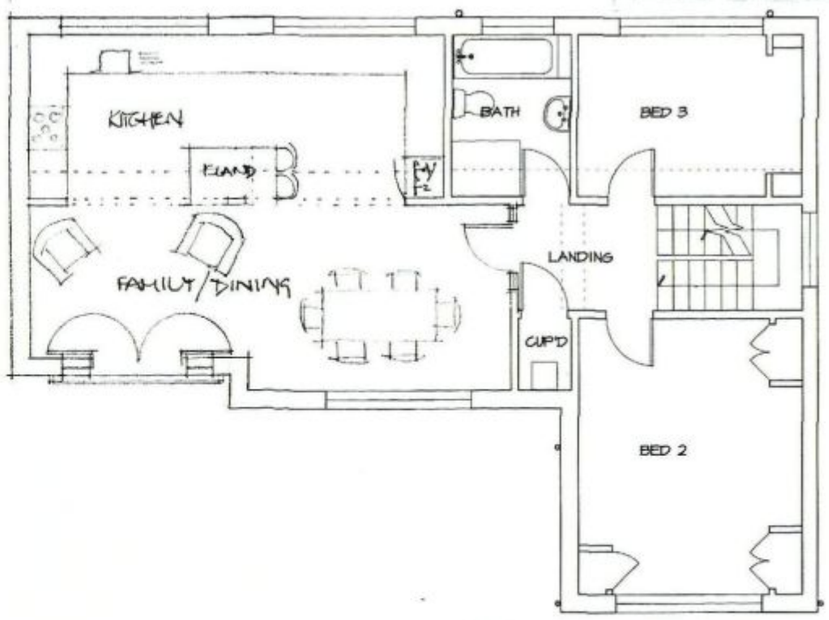

First

TWO STOREY SIDE EXTENSION
8 CREEK END, EMSWORTH. PO10 7EX

NORTH

18 NOV
RECEIVED

mf designs ltd
Chartered Architects
12 Wensley Gardens • Emsworth • Hampshire • PO10 7RA
Director: Martin Farrer RIBA • Co Registration No.4507379
t 01243 377766
e admin@mfdesigns.org.uk

Date: Oct 2010
Scale: 1:100
Job No: 3009
Drg No: 05